NO.	DATE	REVISION

STATE	PROJECT DESIGNATION	YEAR	SHEET NO.	TOTAL SHEETS
ALASKA	Z609130000/0656005	2020	F1	F30

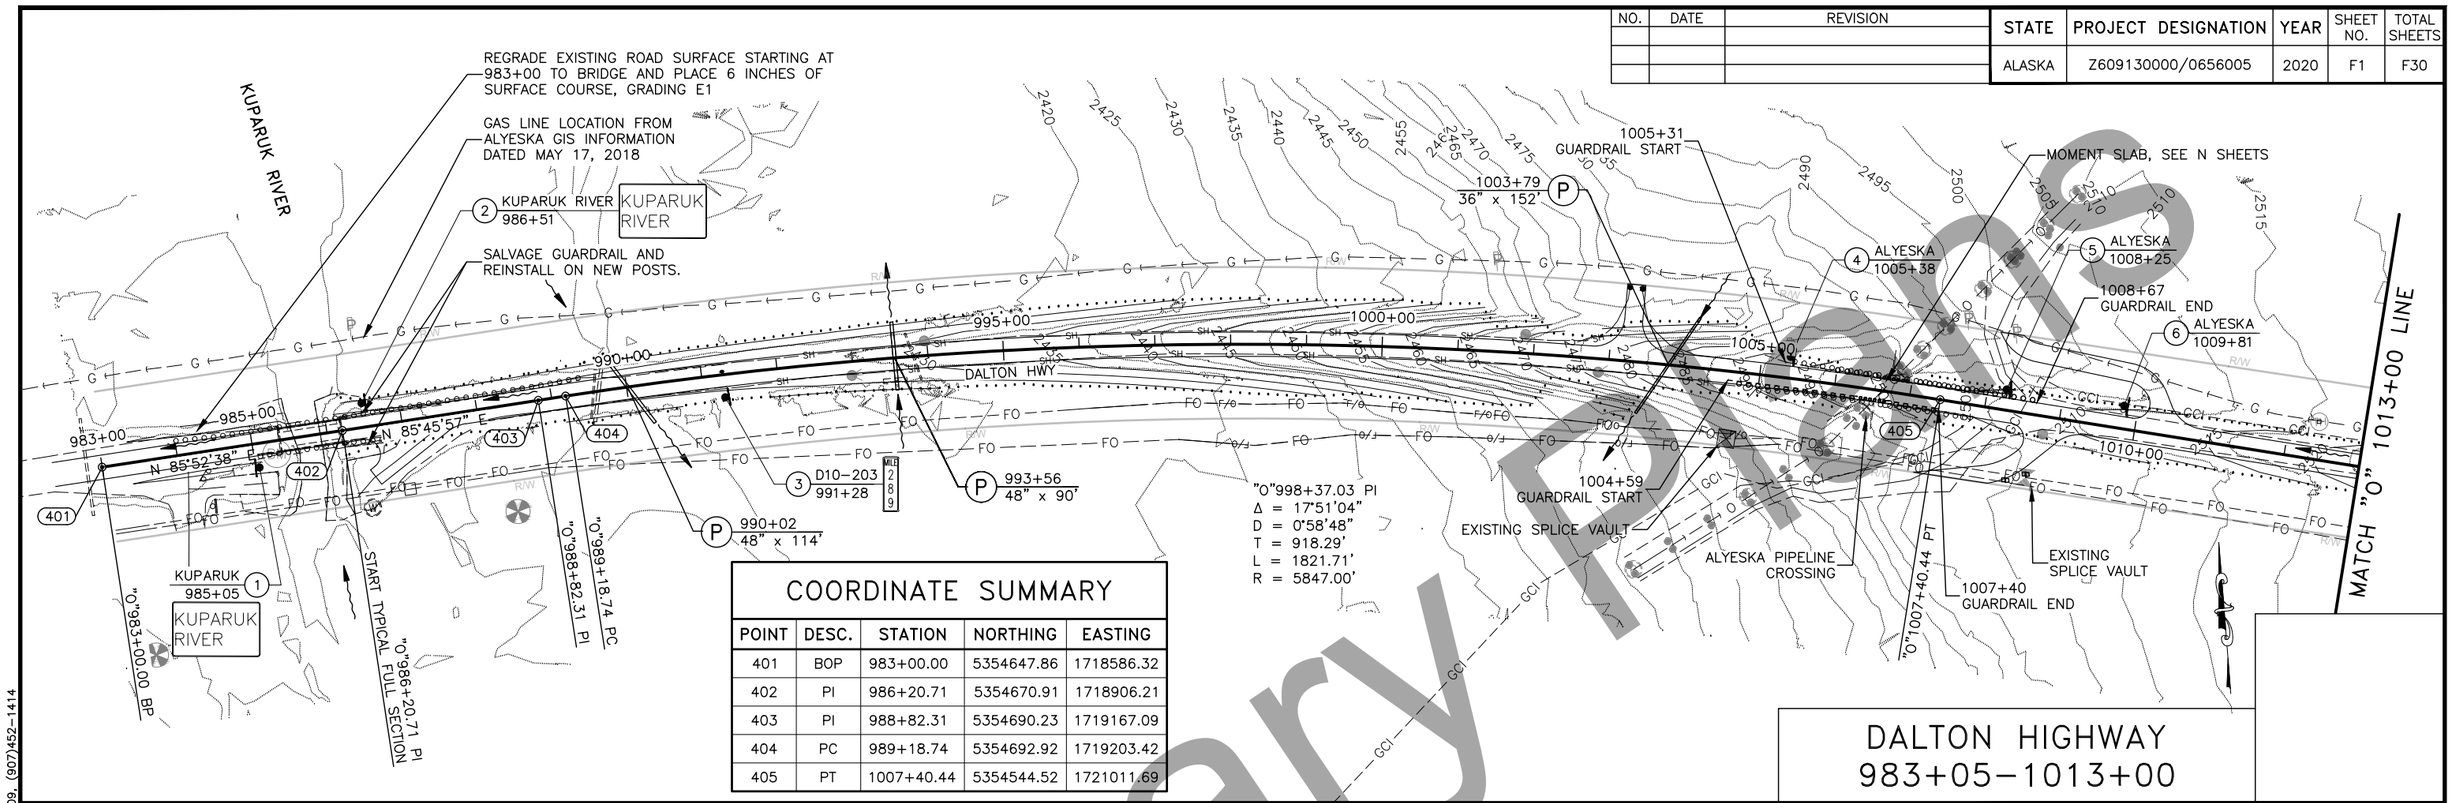

COORDINATE SUMMARY

POINT	DESC.	STATION	NORTHING	EASTING
401	BOP	983+00.00	5354647.86	1718586.32
402	PI	986+20.71	5354670.91	1718906.21
403	PI	988+82.31	5354690.23	1719167.09
404	PC	989+18.74	5354692.92	1719203.42
405	PT	1007+40.44	5354544.52	1721011.69

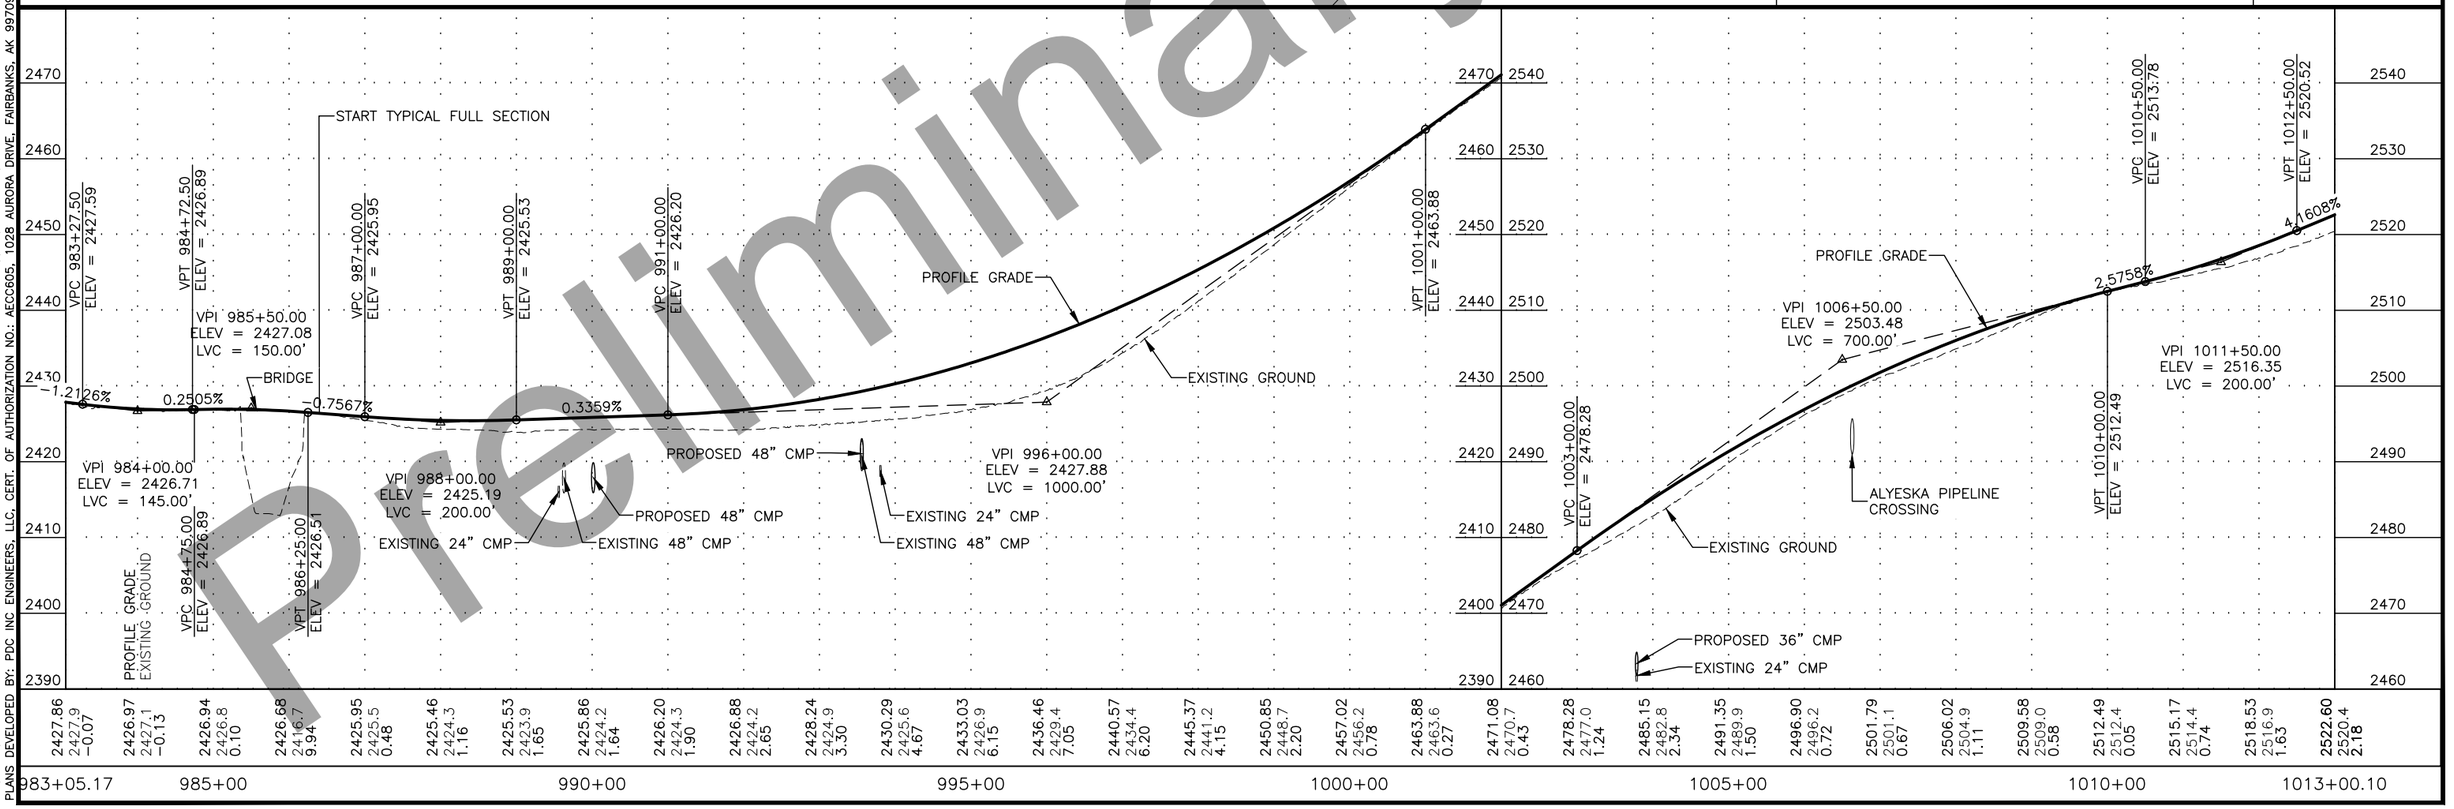

Preliminary Plans

P:\2017\17331FB-DaltonMP289-305\C\C1001cnst17331FB-F1 983+05-1013+00 Fri, Sep/11/20 01:16pm
PLANS DEVELOPED BY: PDC INC ENGINEERS, LLC, CERT. OF AUTHORIZATION NO.: AECC605, 1028 AURORA DRIVE, FAIRBANKS, AK 99709, (907)452-1414

DALTON HIGHWAY
983+05–1013+00

NO.	DATE	REVISION

STATE	PROJECT DESIGNATION	YEAR	SHEET NO.	TOTAL SHEETS
ALASKA	Z609130000/0656005	2020	F2	F30

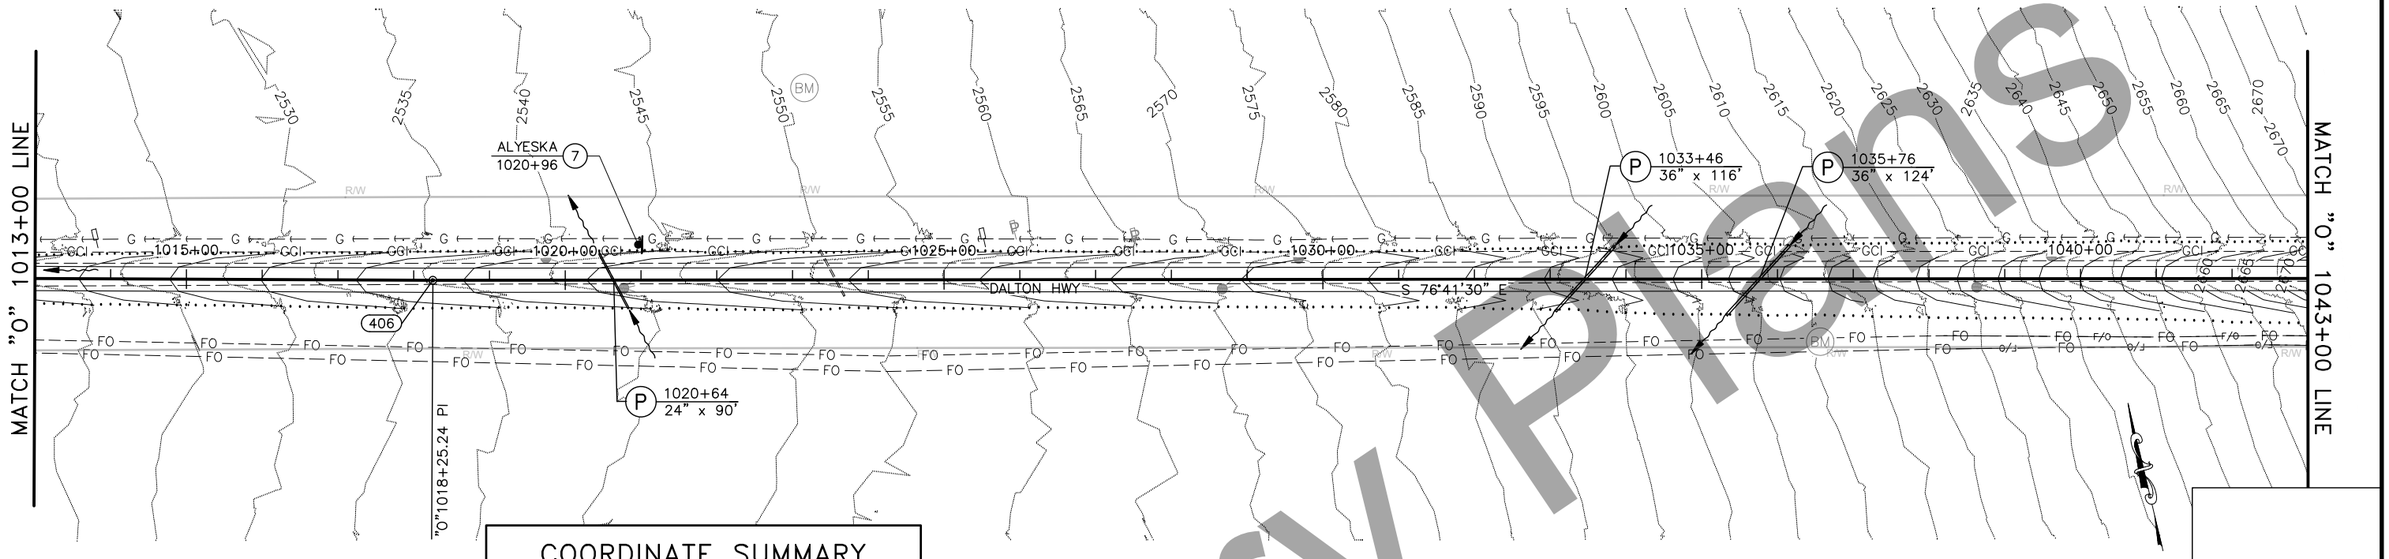

COORDINATE SUMMARY

POINT	DESC.	STATION	NORTHING	EASTING
406	PI	1018+25.23	5354289.13	1722065.98

DALTON HIGHWAY
1013+00–1043+00

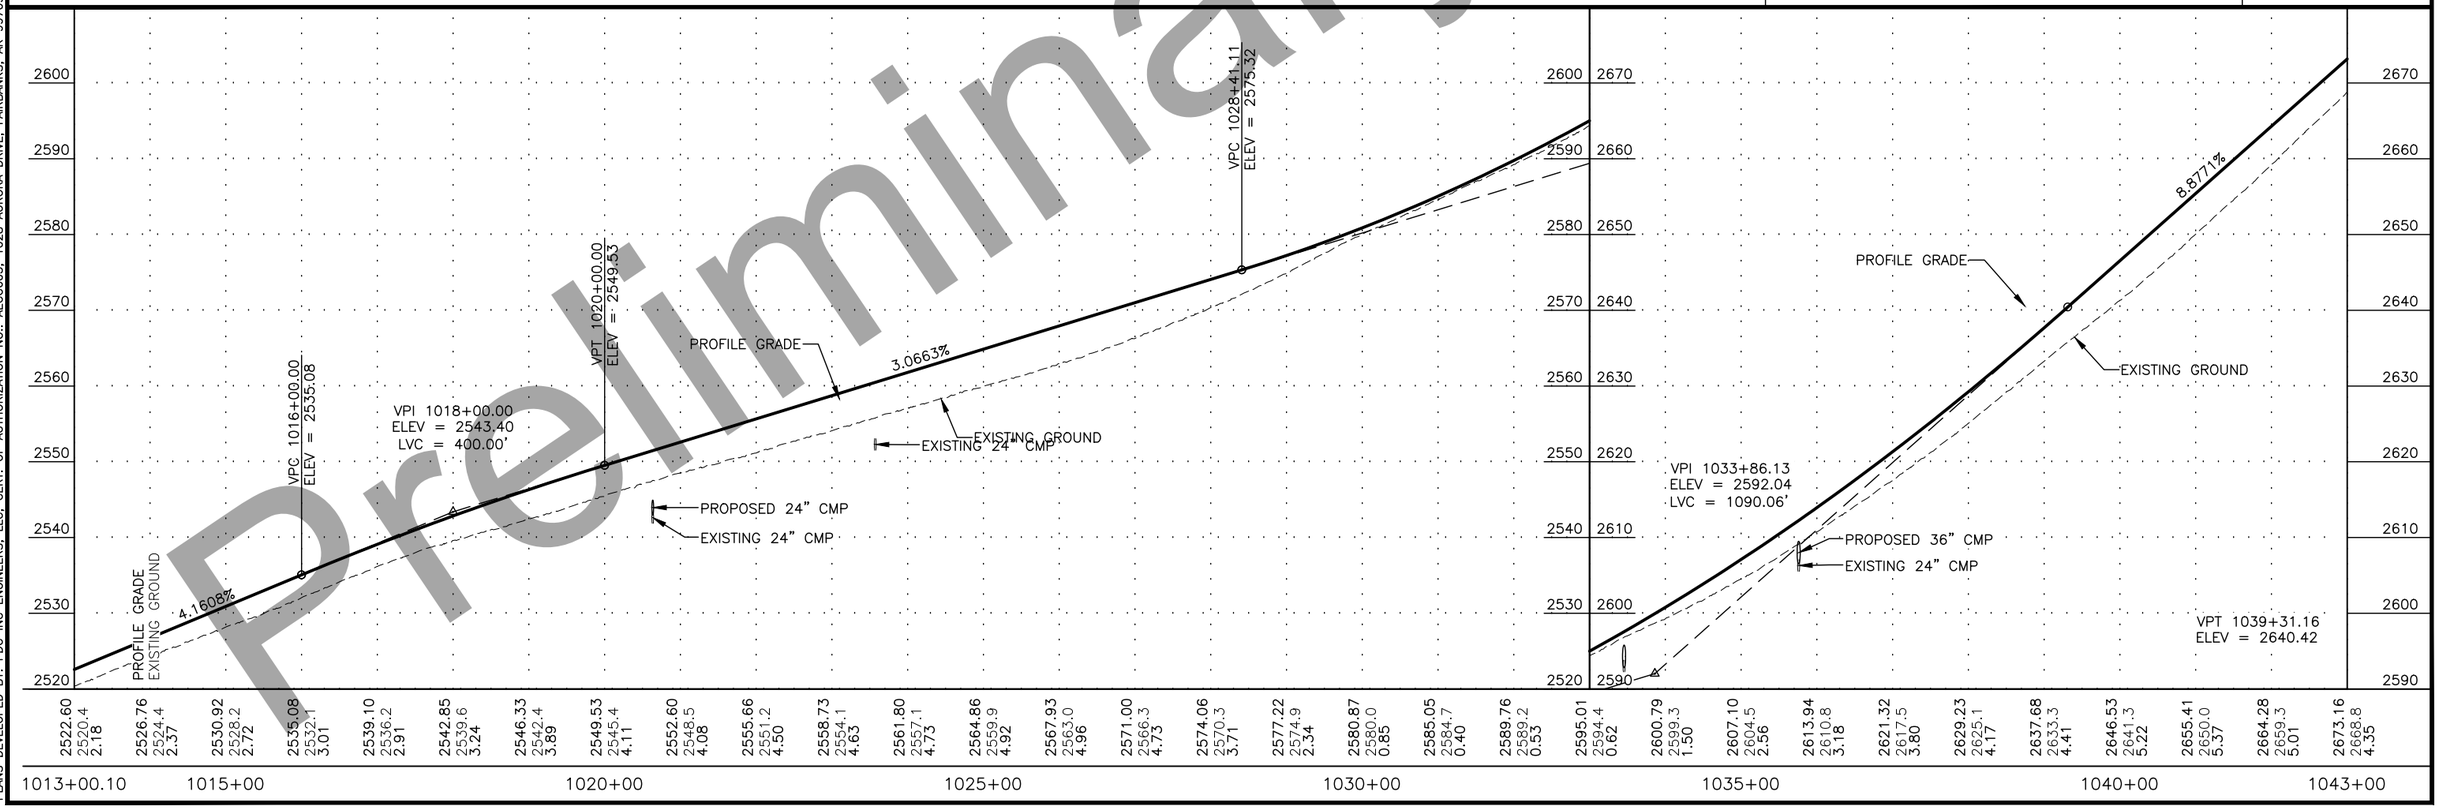

Preliminary Plans

P:\2017\17331FB-DaltonMP289-305\C\C1001cnst17331FB-F2 1013+00-1043+00 Fri, Sep/11/20 01:17pm
PLANS DEVELOPED BY: PDC INC ENGINEERS, LLC, CERT. OF AUTHORIZATION NO.: AECC605, 1028 AURORA DRIVE, FAIRBANKS, AK 99709, (907)452-1414

NO.	DATE	REVISION

STATE	PROJECT DESIGNATION	YEAR	SHEET NO.	TOTAL SHEETS
ALASKA	Z609130000/0656005	2020	F3	F30

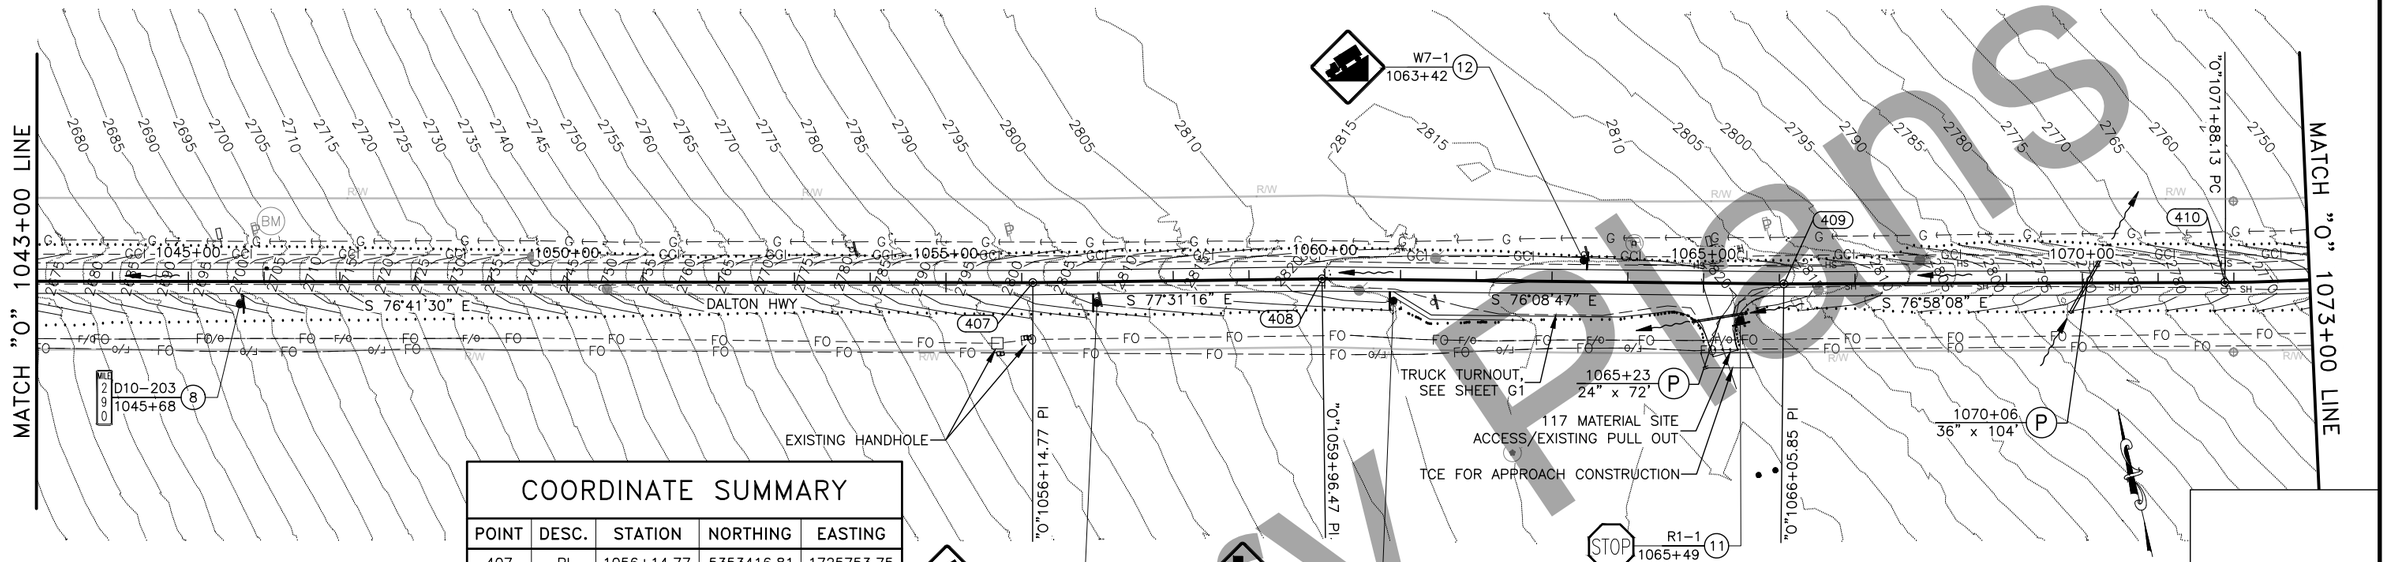

COORDINATE SUMMARY

POINT	DESC.	STATION	NORTHING	EASTING
407	PI	1056+14.77	5353416.81	1725753.75
408	PI	1059+96.47	5353334.33	1726126.44
409	PI	1066+05.85	5353188.42	1726718.09
410	PC	1071+88.13	5353057.13	1727285.37

DALTON HIGHWAY
1043+00–1073+00

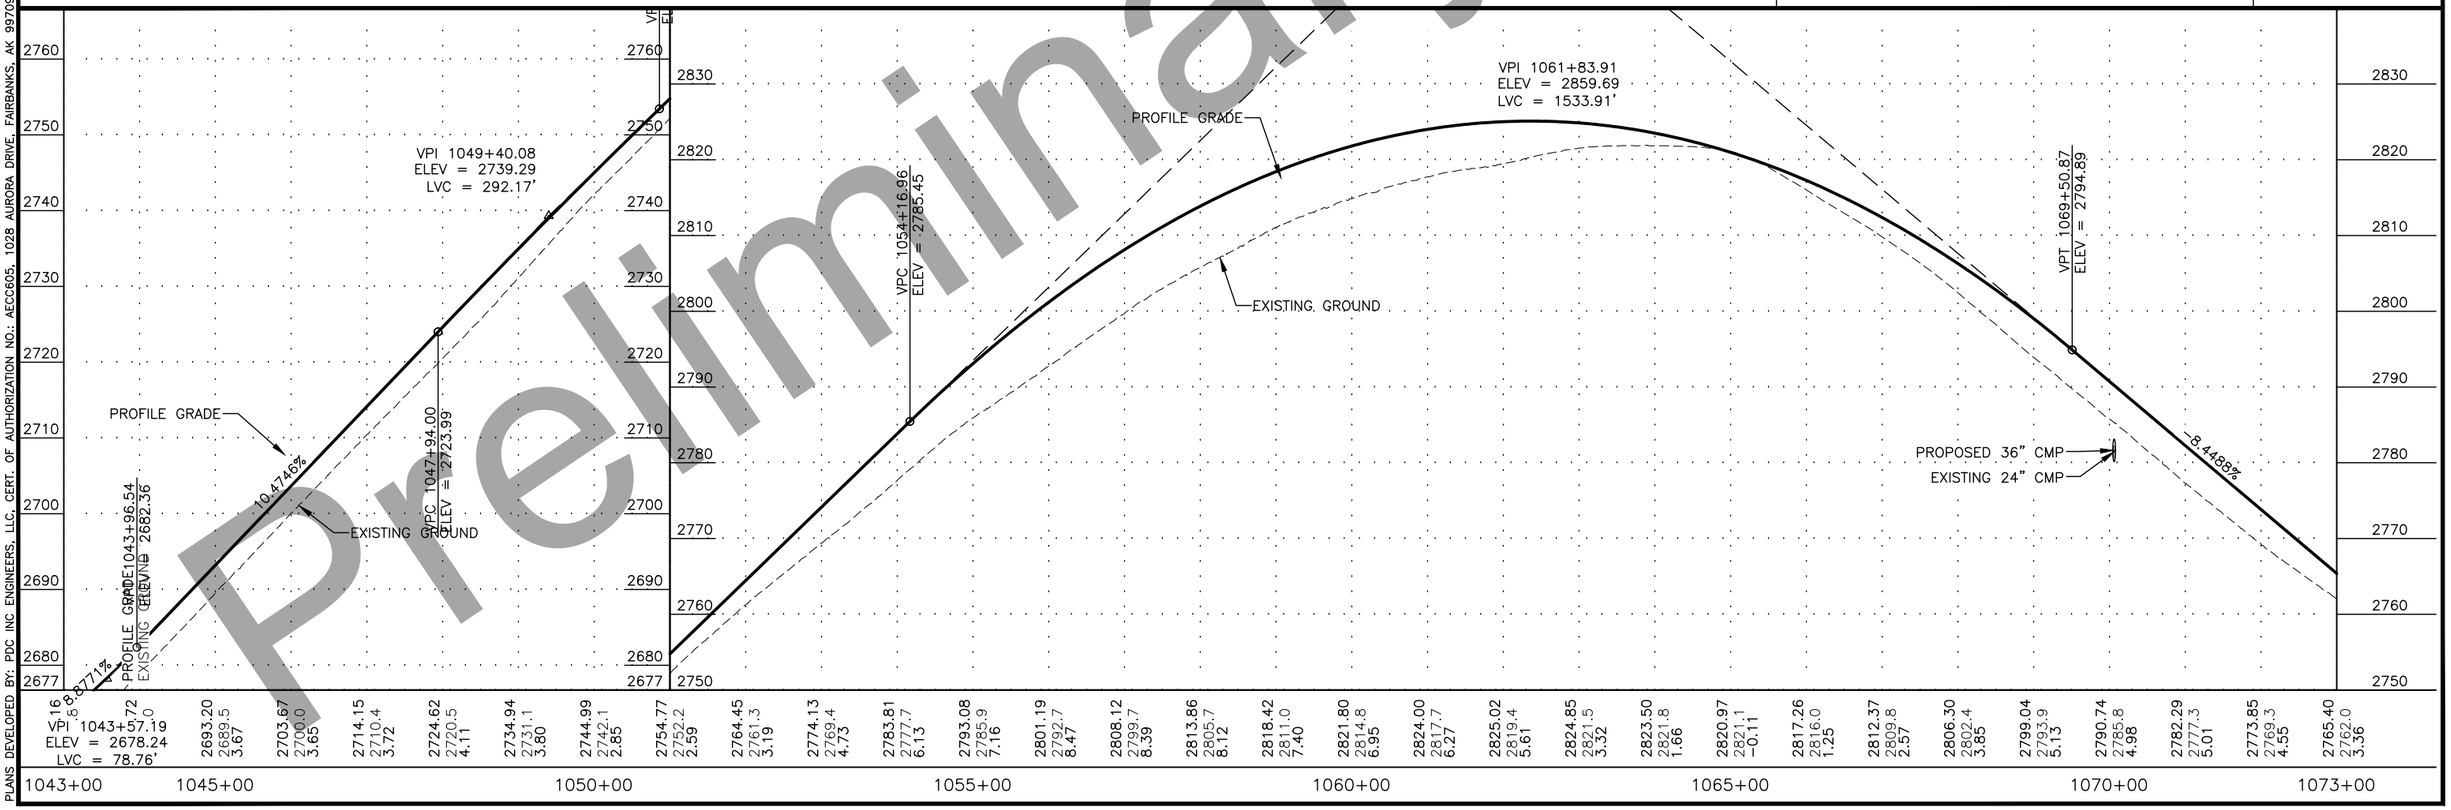

Preliminary Plans

P:\2017\17331FB-DaltonMP289-305\C\C1001cnst17331FB-F3 1043+00-1073+00 Fri, Sep/11/20 01:19pm
PLANS DEVELOPED BY: PDC INC ENGINEERS, LLC, CERT. OF AUTHORIZATION NO.: AECC605, 1028 AURORA DRIVE, FAIRBANKS, AK 99709, (907)452-1414

NO.	DATE	REVISION

STATE	PROJECT DESIGNATION	YEAR	SHEET NO.	TOTAL SHEETS
ALASKA	Z609130000/0656005	2020	F4	F30

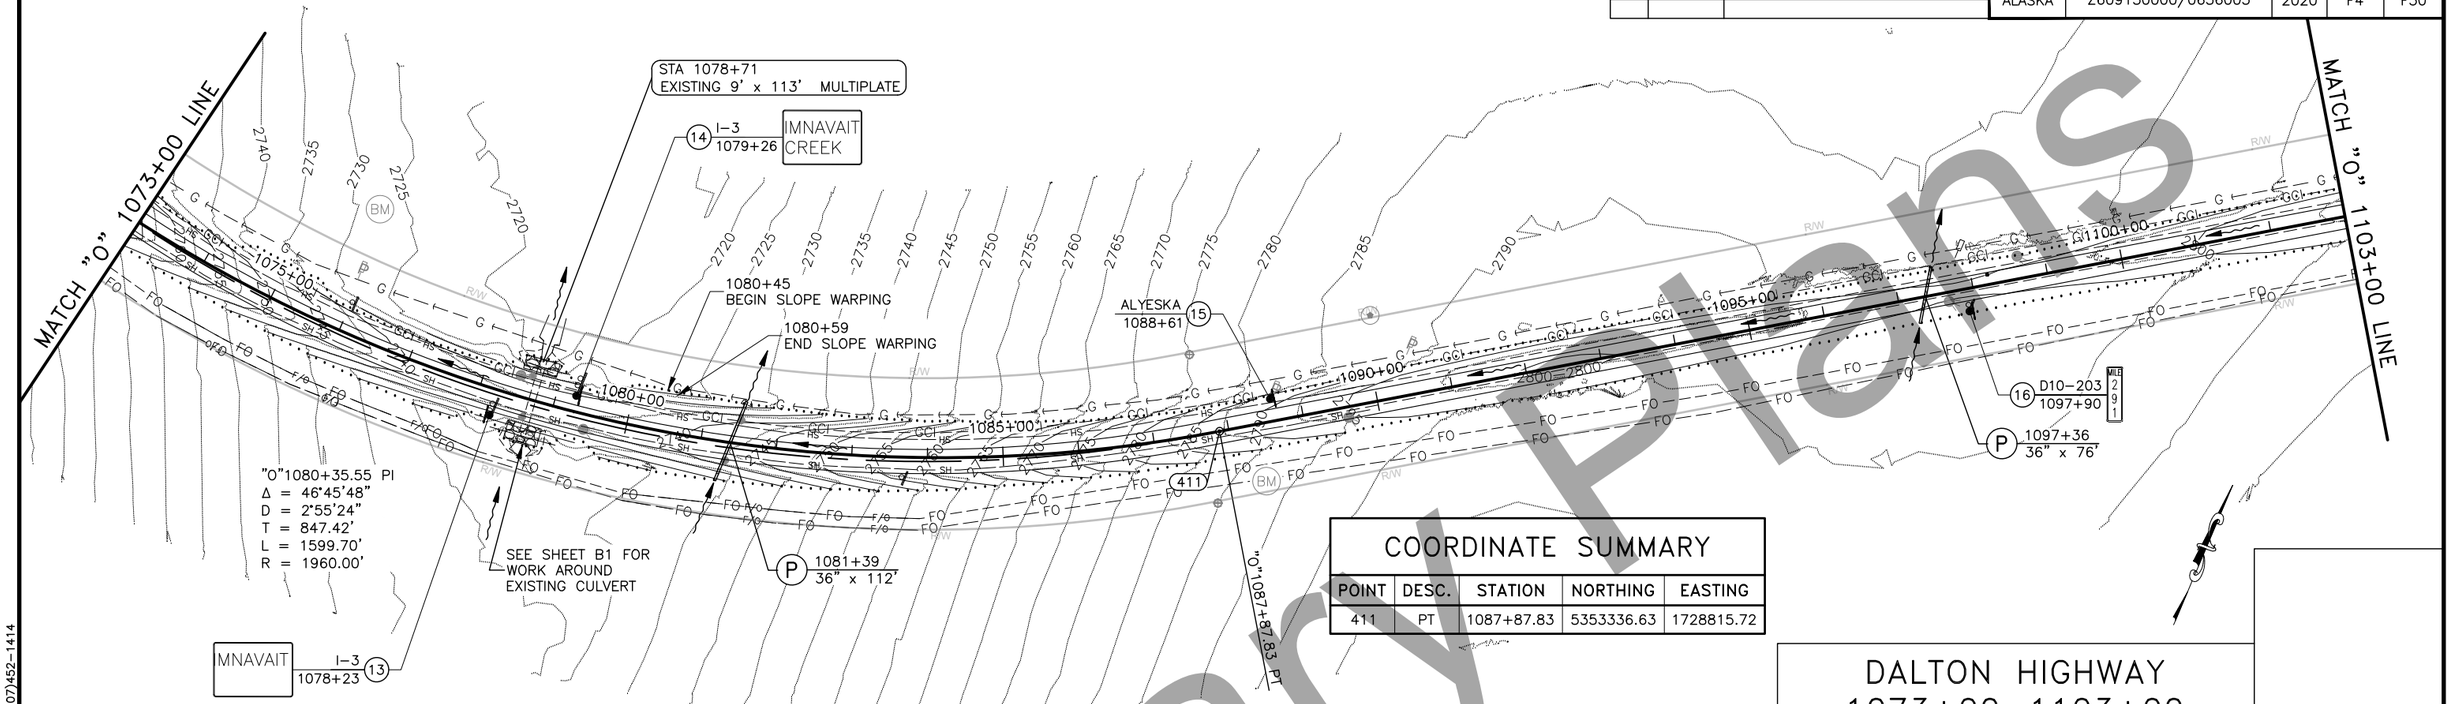

COORDINATE SUMMARY

POINT	DESC.	STATION	NORTHING	EASTING
411	PT	1087+87.83	5353336.63	1728815.72

DALTON HIGHWAY
1073+00–1103+00

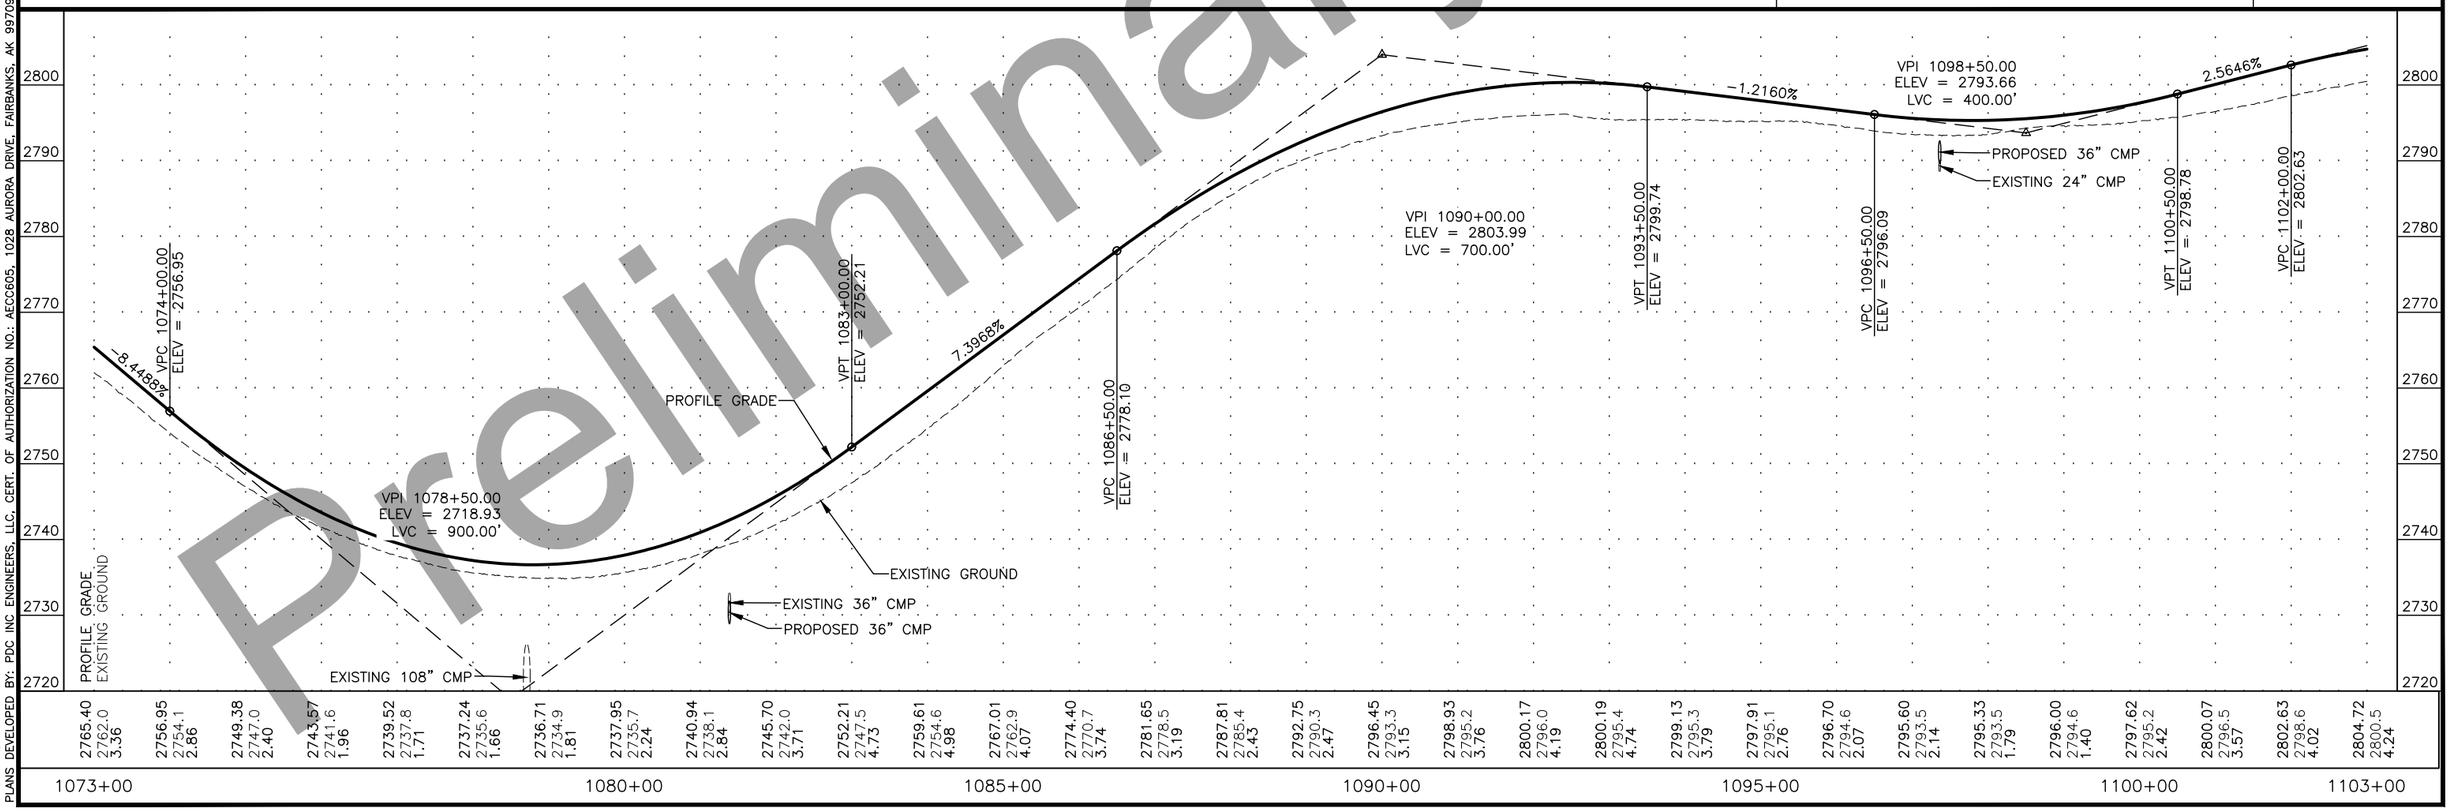

Preliminary Plans

P:\2017\17331FB-DaltonMP289-305\C\C1001cnst17331FB-F4 1073+00-1103+00 Fri, Sep/11/20 01:20pm
PLANS DEVELOPED BY: PDC INC ENGINEERS, LLC, CERT. OF AUTHORIZATION NO.: AECC605, 1028 AURORA DRIVE, FAIRBANKS, AK 99709, (907)452-1414

NO.	DATE	REVISION

STATE	PROJECT DESIGNATION	YEAR	SHEET NO.	TOTAL SHEETS
ALASKA	Z609130000/0656005	2020	F5	F30

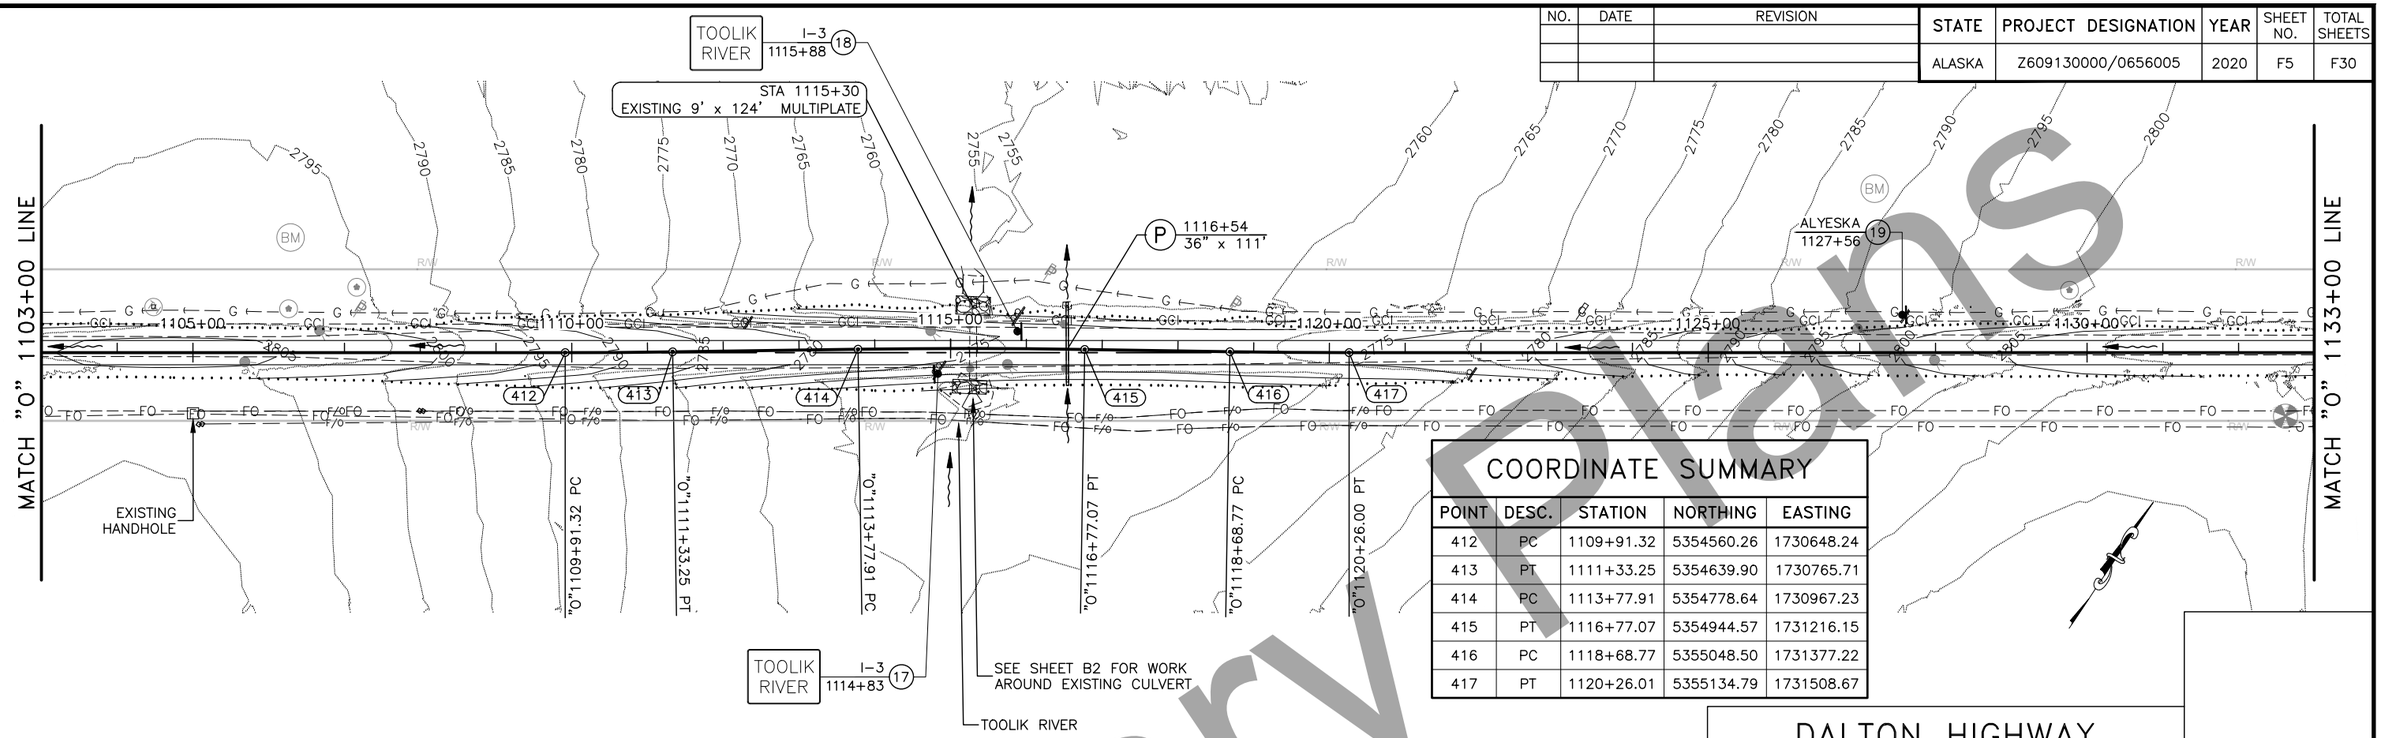

COORDINATE SUMMARY

POINT	DESC.	STATION	NORTHING	EASTING
412	PC	1109+91.32	5354560.26	1730648.24
413	PT	1111+33.25	5354639.90	1730765.71
414	PC	1113+77.91	5354778.64	1730967.23
415	PT	1116+77.07	5354944.57	1731216.15
416	PC	1118+68.77	5355048.50	1731377.22
417	PT	1120+26.01	5355134.79	1731508.67

DALTON HIGHWAY
1103+00–1133+00

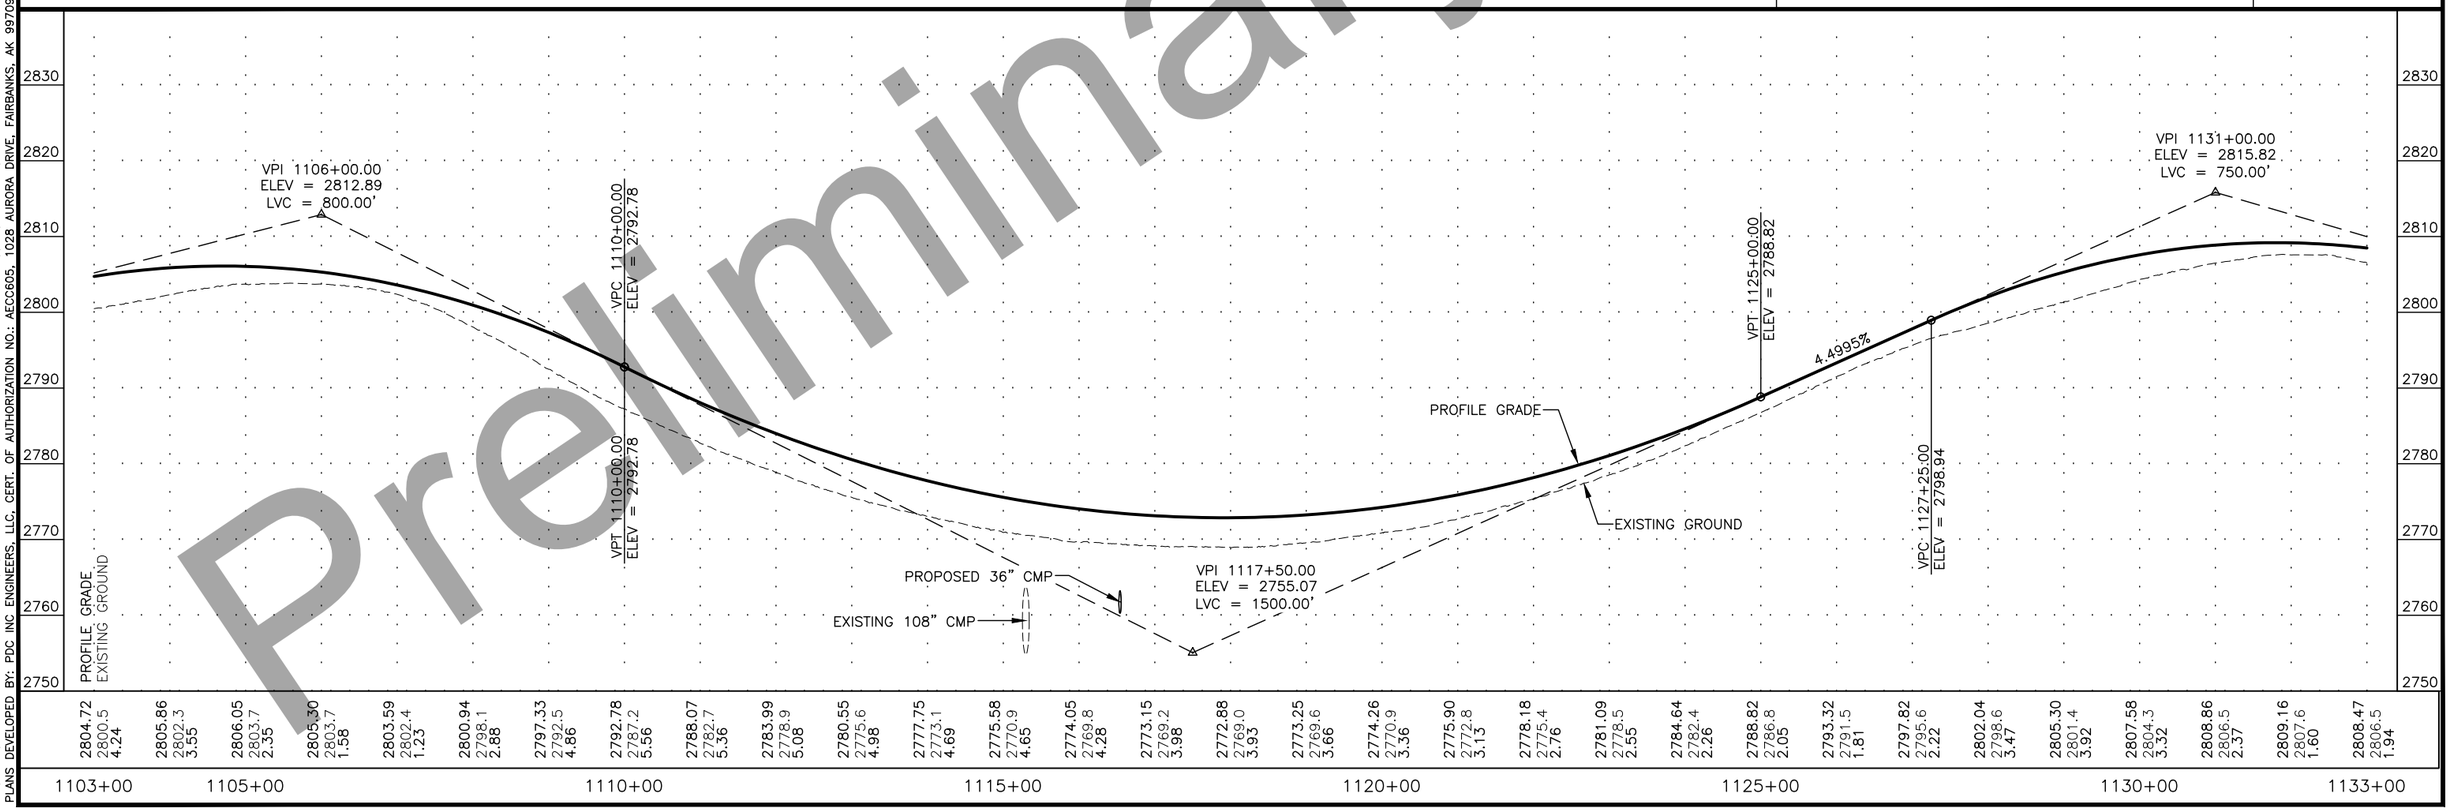

Preliminary Plans

P:\2017\17331FB-DaltonMP289-305\C\C1001cnst17331FB-F5 1103+00-1133+00 Fri, Sep/11/20 01:21pm
PLANS DEVELOPED BY: PDC INC ENGINEERS, LLC, CERT. OF AUTHORIZATION NO.: AECC605, 1028 AURORA DRIVE, FAIRBANKS, AK 99709, (907)452-1414

NO.	DATE	REVISION

STATE	PROJECT DESIGNATION	YEAR	SHEET NO.	TOTAL SHEETS
ALASKA	Z609130000/0656005	2020	F6	F30

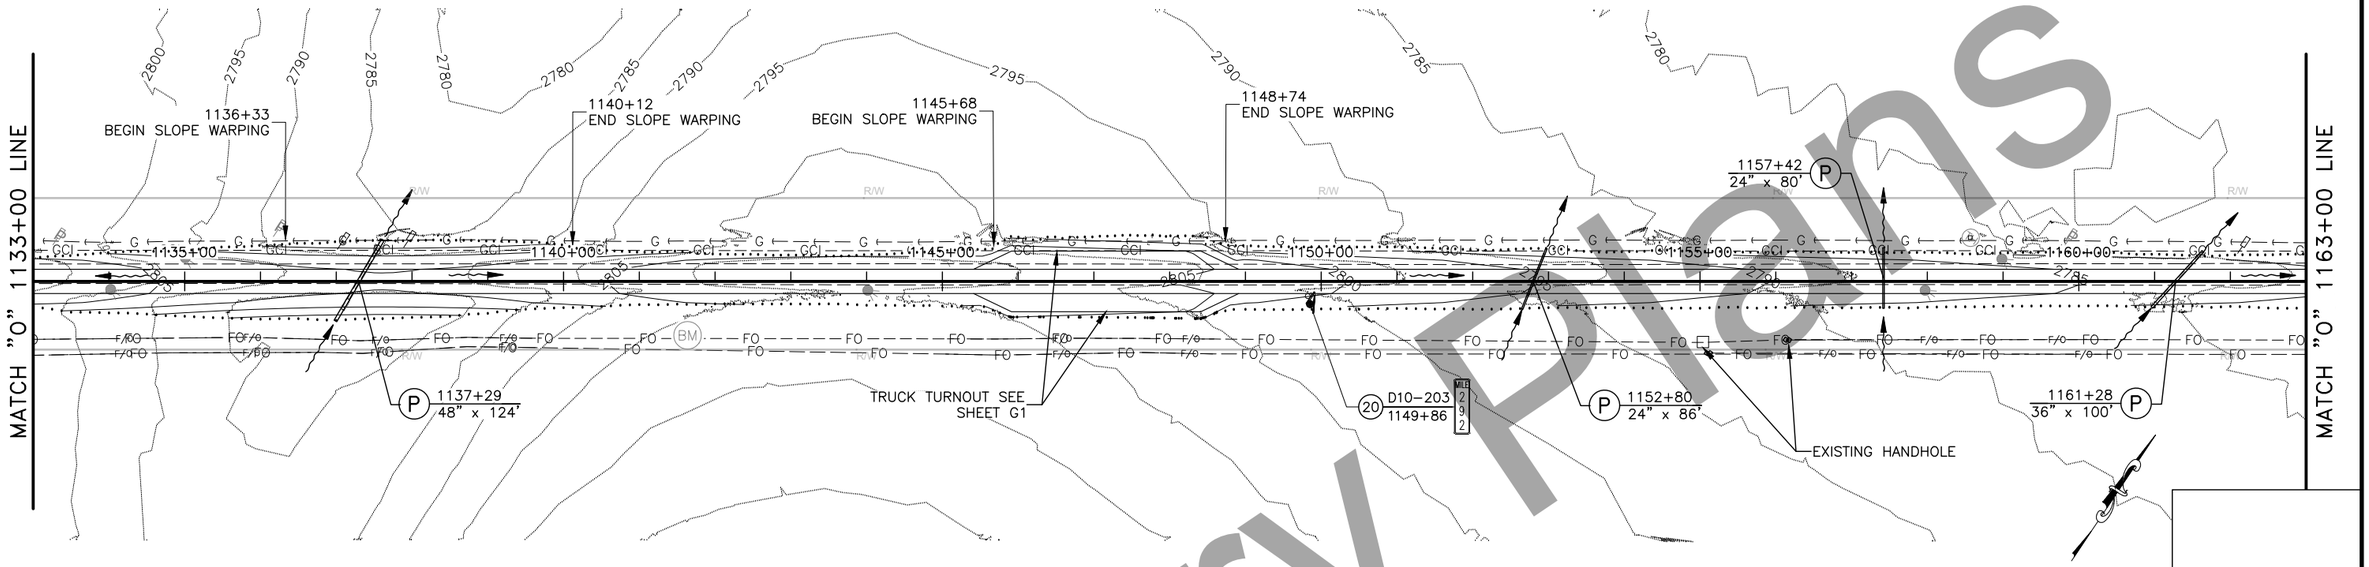

DALTON HIGHWAY
1133+00–1163+00

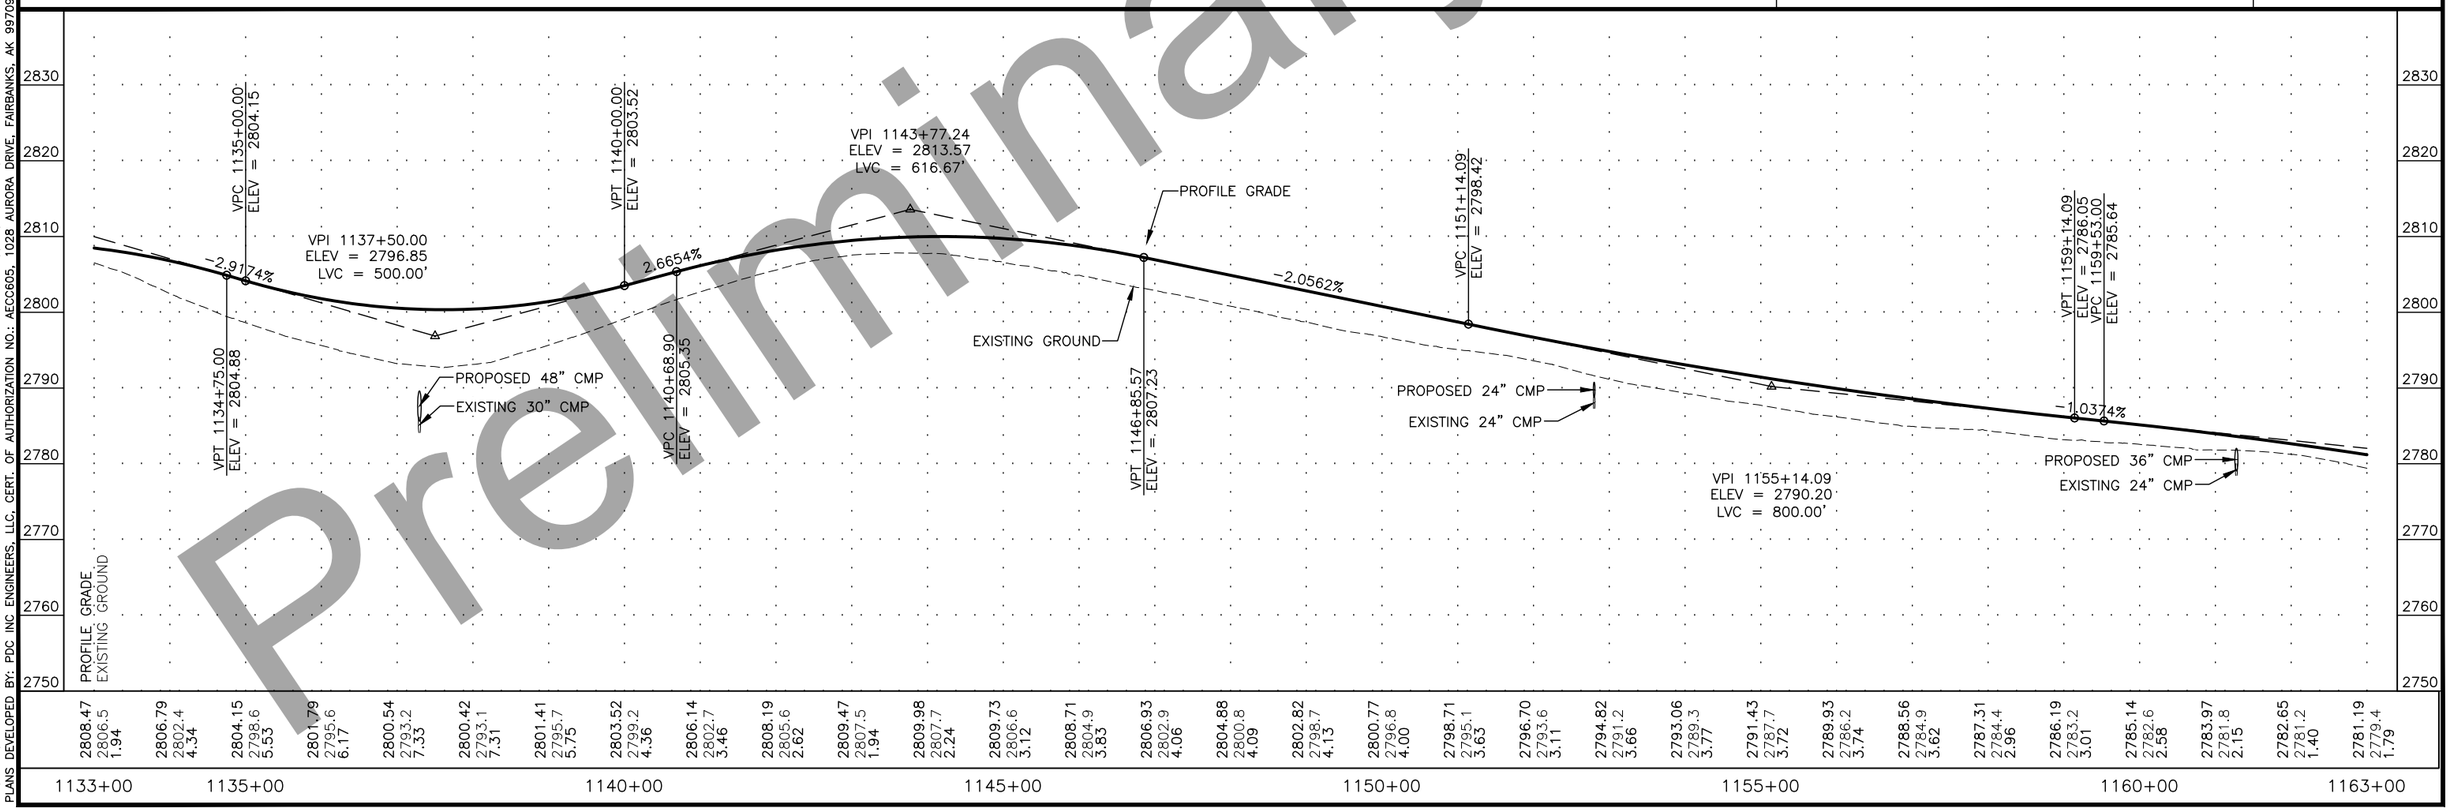

Preliminary Plans

P:\2017\17331FB-DaltonMP289-305\C\C1001cnst17331FB-F6 1133+00-1163+00 Fri, Sep/11/20 01:23pm
PLANS DEVELOPED BY: PDC INC ENGINEERS, LLC, CERT. OF AUTHORIZATION NO.: AECC605, 1028 AURORA DRIVE, FAIRBANKS, AK 99709, (907)452-1414

NO.	DATE	REVISION

STATE	PROJECT DESIGNATION	YEAR	SHEET NO.	TOTAL SHEETS
ALASKA	Z609130000/0656005	2020	F7	F30

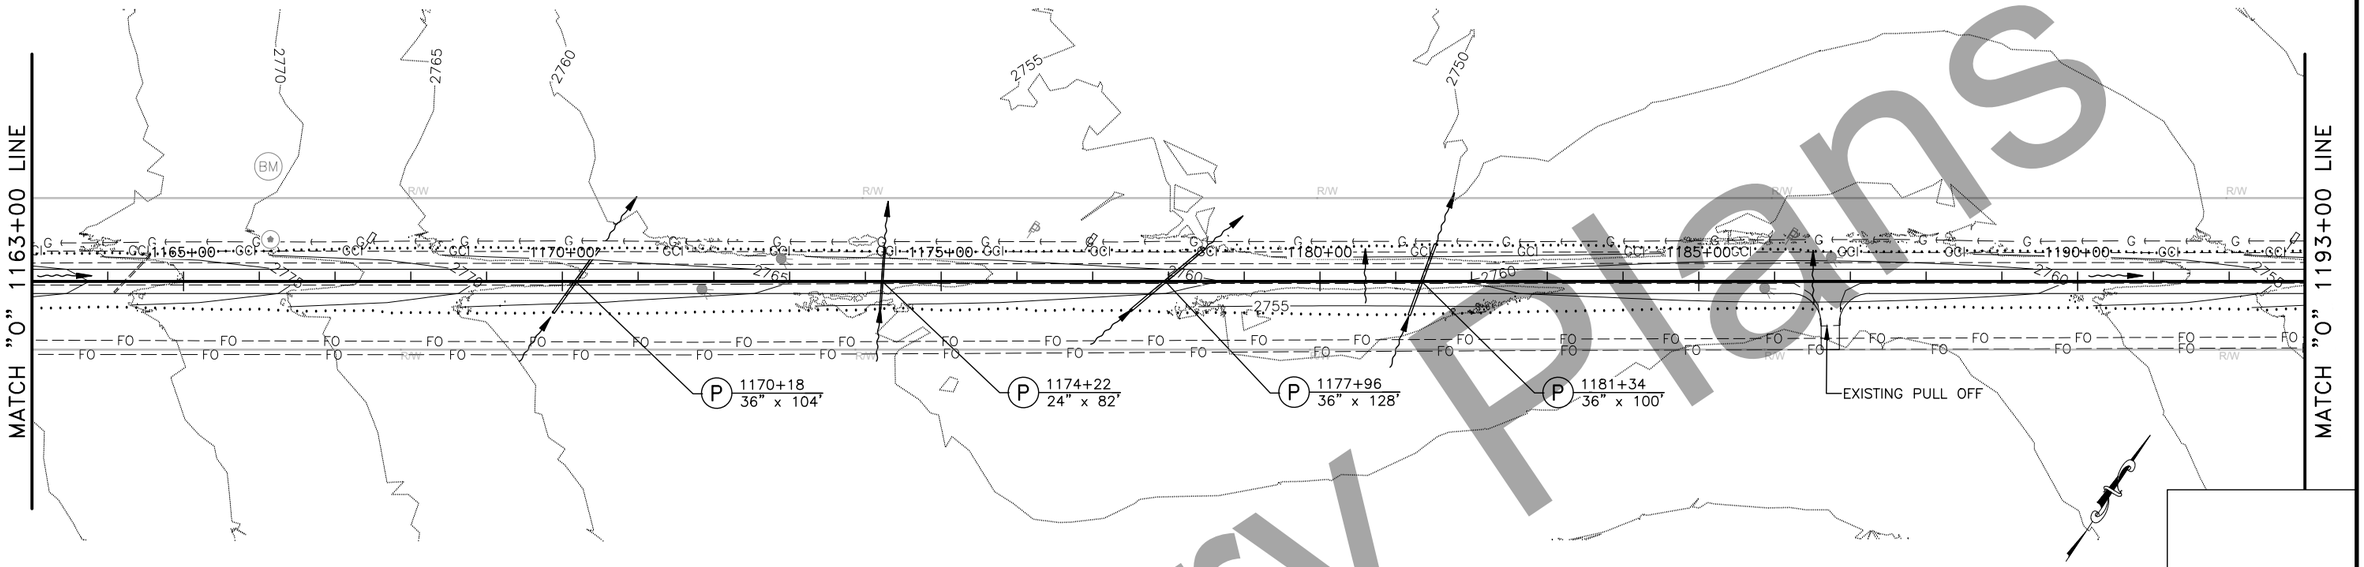

DALTON HIGHWAY
1163+00–1193+00

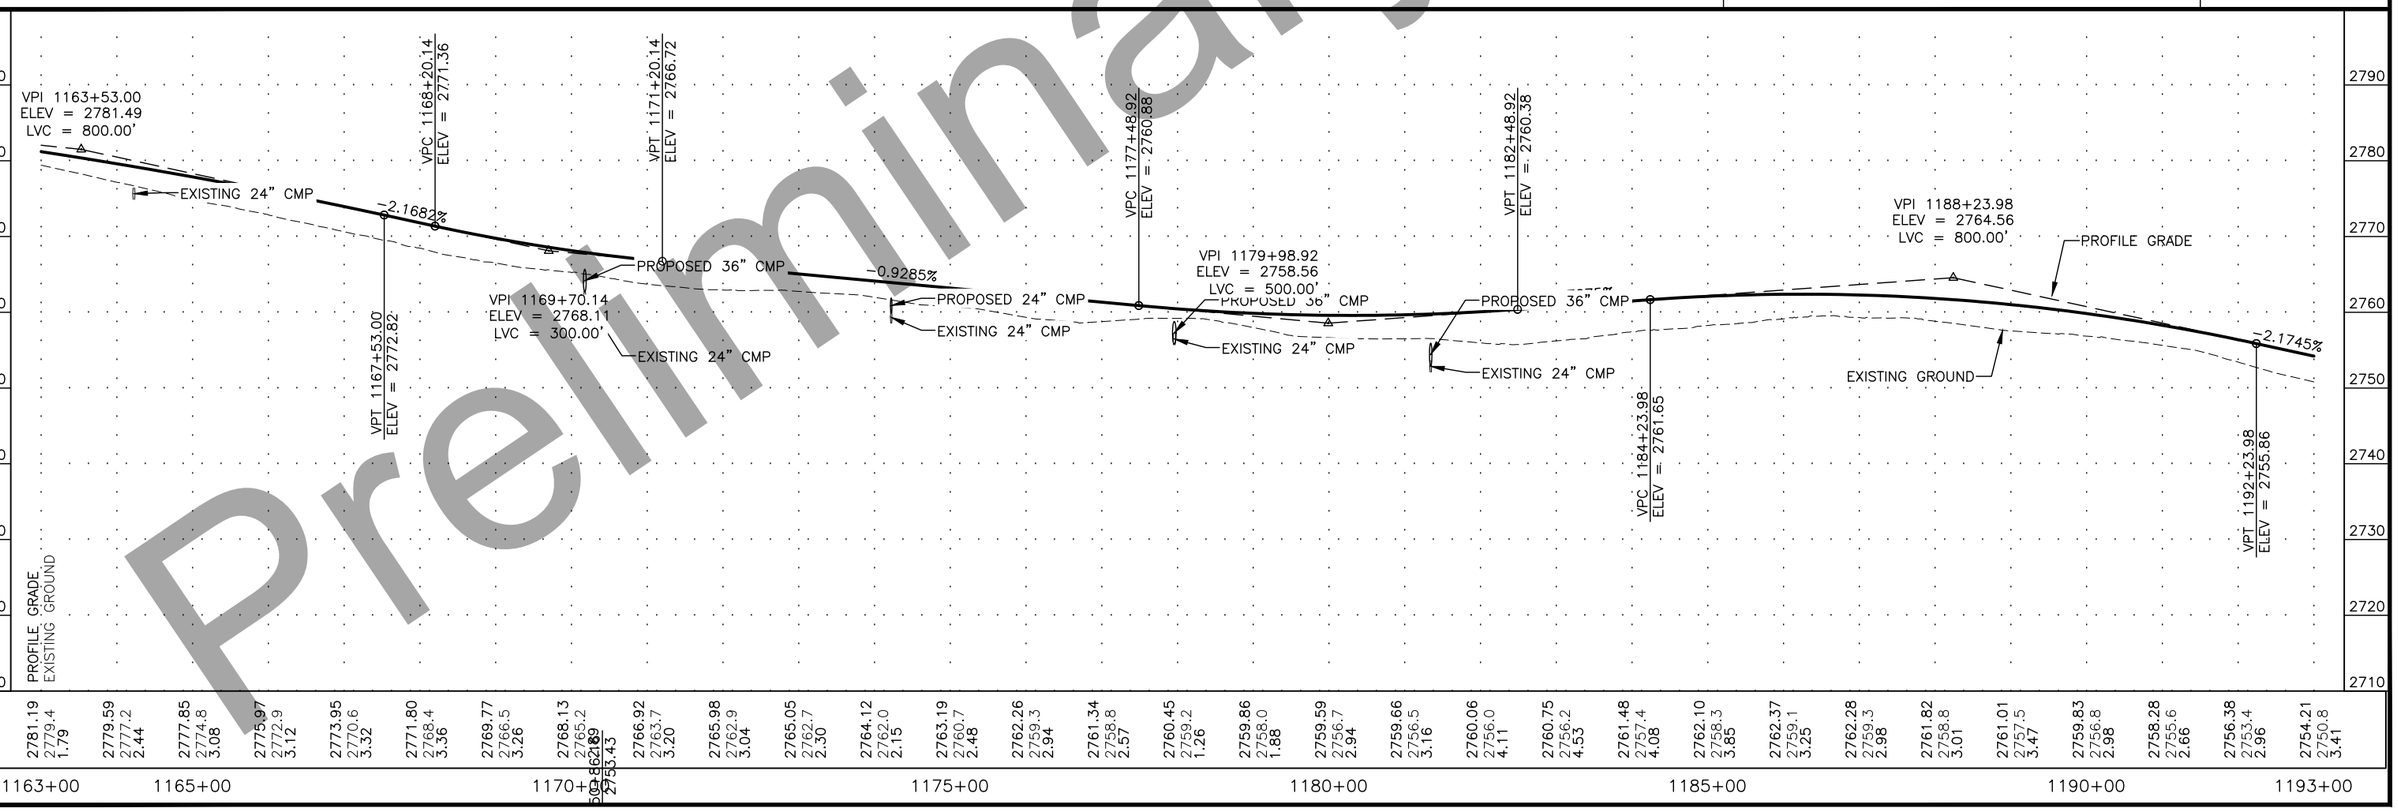

Preliminary Plans

P:\2017\17331FB-DaltonMP289-305\C\C1001cnst17331FB-F7 1163+00-1193+00 Fri, Sep/11/20 01:24pm
PLANS DEVELOPED BY: PDC INC ENGINEERS, LLC, CERT. OF AUTHORIZATION NO.: AECC605, 1028 AURORA DRIVE, FAIRBANKS, AK 99709, (907)452-1414

NO.	DATE	REVISION

STATE	PROJECT DESIGNATION	YEAR	SHEET NO.	TOTAL SHEETS
ALASKA	Z609130000/0656005	2020	F8	F30

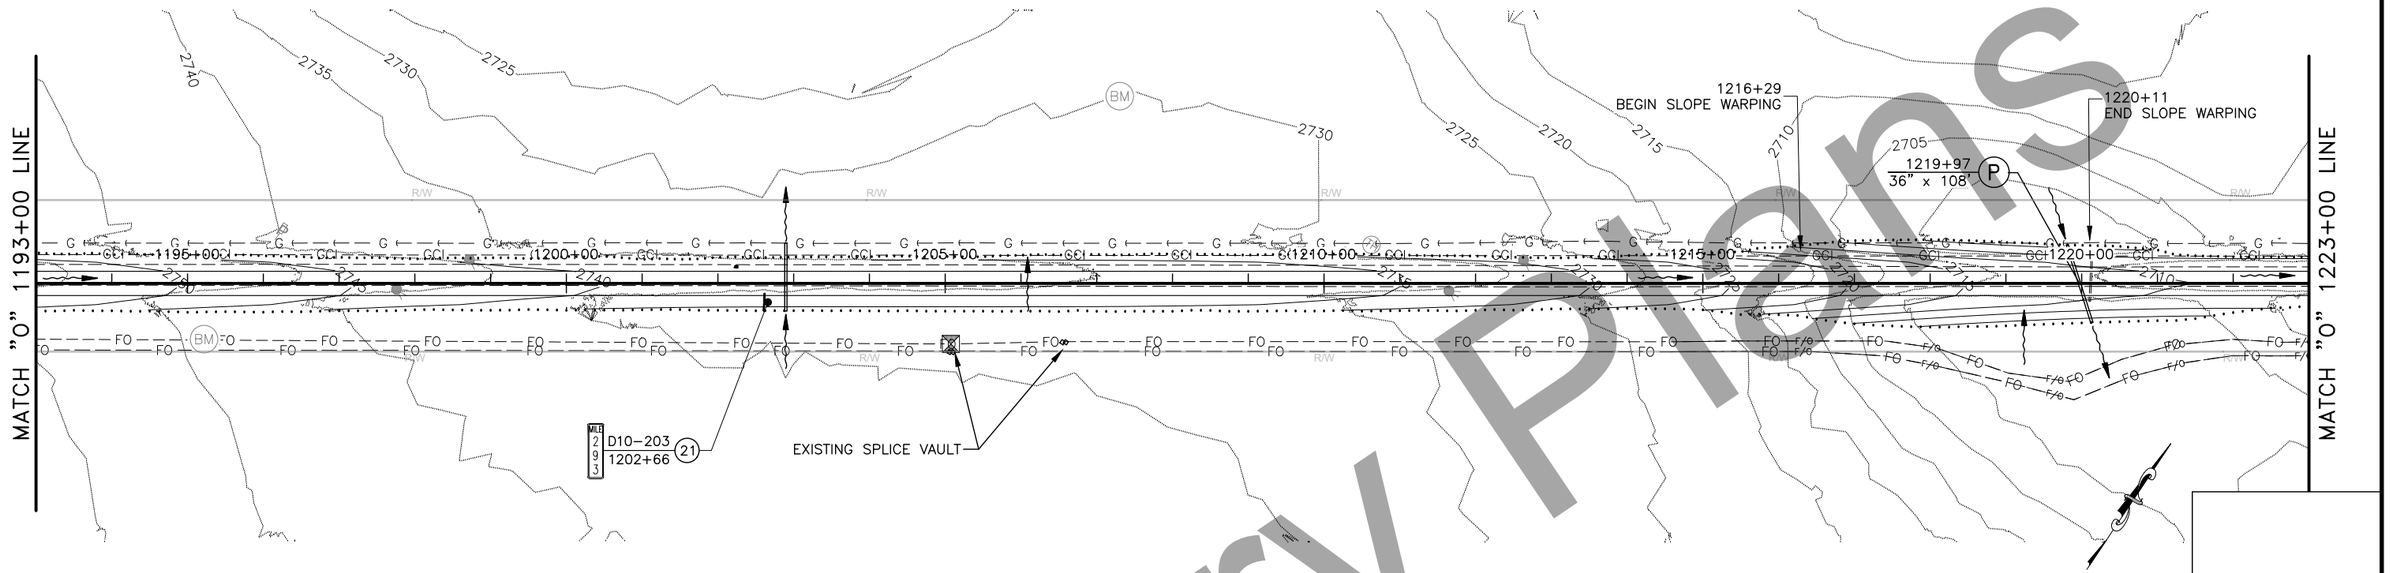

DALTON HIGHWAY
1193+00–1223+00

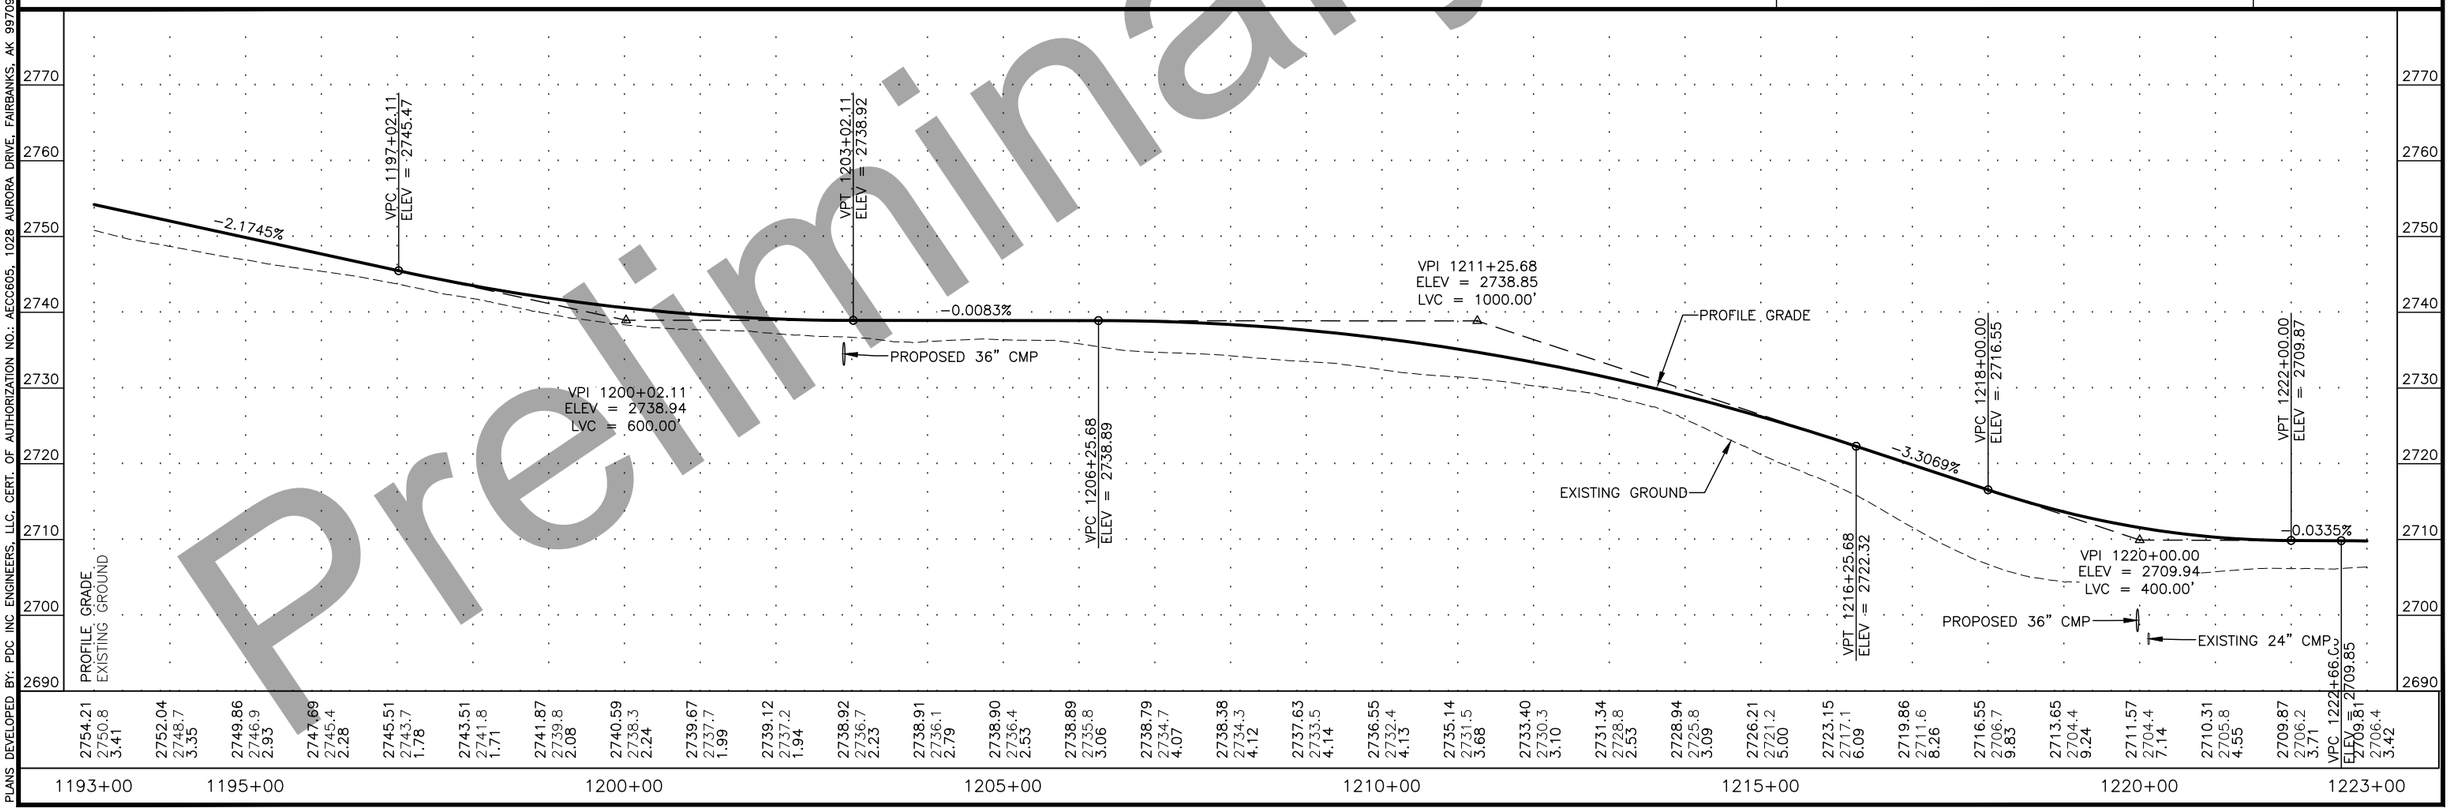

Preliminary Plans

P:\2017\17331FB-DaltonMP289-305\C\C1001cnst17331FB-F8 1193+00-1223+00 Fri, Sep/11/20 01:25pm
PLANS DEVELOPED BY: PDC INC ENGINEERS, LLC, CERT. OF AUTHORIZATION NO.: AECC605, 1028 AURORA DRIVE, FAIRBANKS, AK 99709, (907)452-1414

NO.	DATE	REVISION

STATE	PROJECT DESIGNATION	YEAR	SHEET NO.	TOTAL SHEETS
ALASKA	Z609130000/0656005	2020	F9	F30

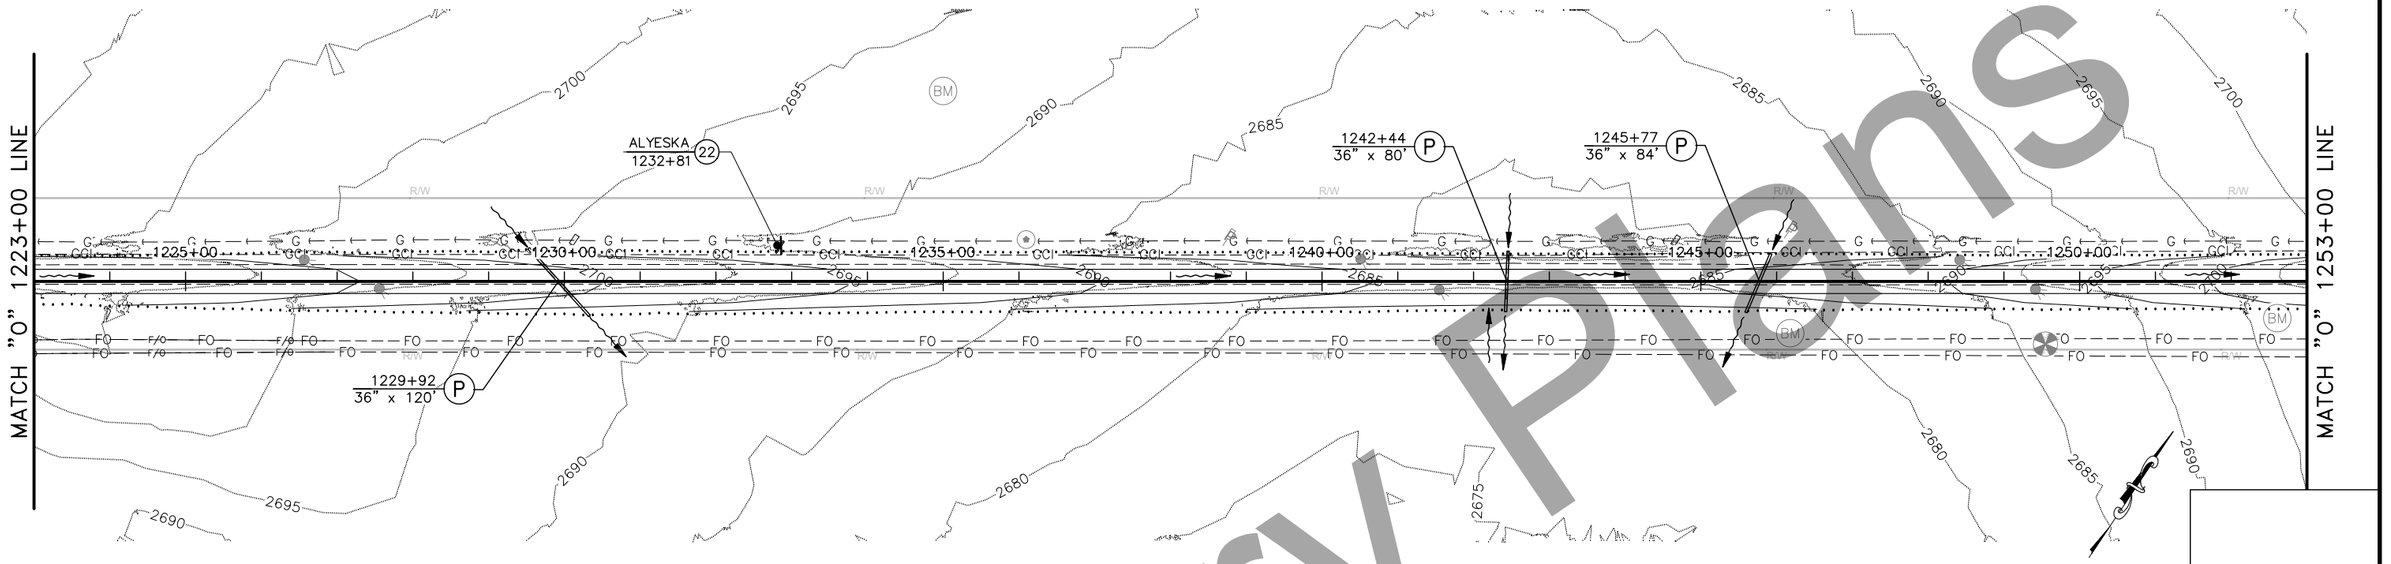

DALTON HIGHWAY
1223+00–1253+00

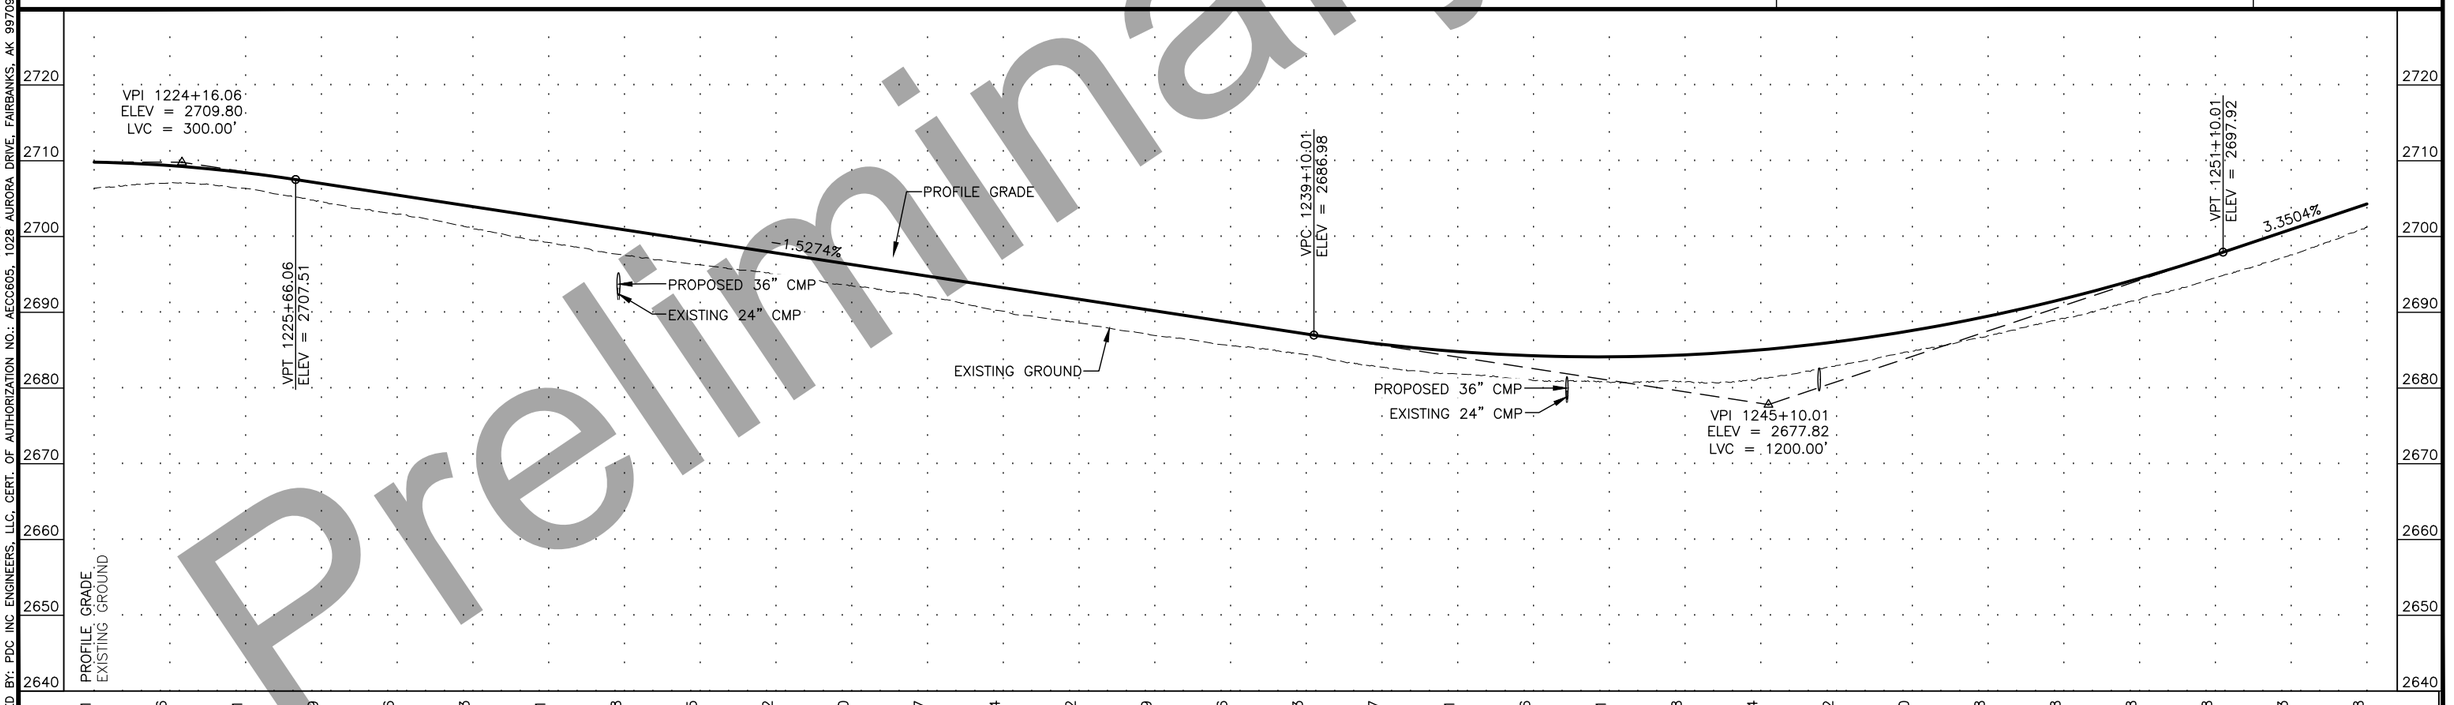

Preliminary Plans

P:\2017\17331FB-DaltonMP289-305\C\C1001cnst17331FB-F9 1223+00-1253+00 Fri, Sep/11/20 01:27pm
PLANS DEVELOPED BY: PDC INC ENGINEERS, LLC, CERT. OF AUTHORIZATION NO.: AECC605, 1028 AURORA DRIVE, FAIRBANKS, AK 99709, (907)452-1414

NO.	DATE	REVISION

STATE	PROJECT DESIGNATION	YEAR	SHEET NO.	TOTAL SHEETS
ALASKA	Z609130000/0656005	2020	F10	F30

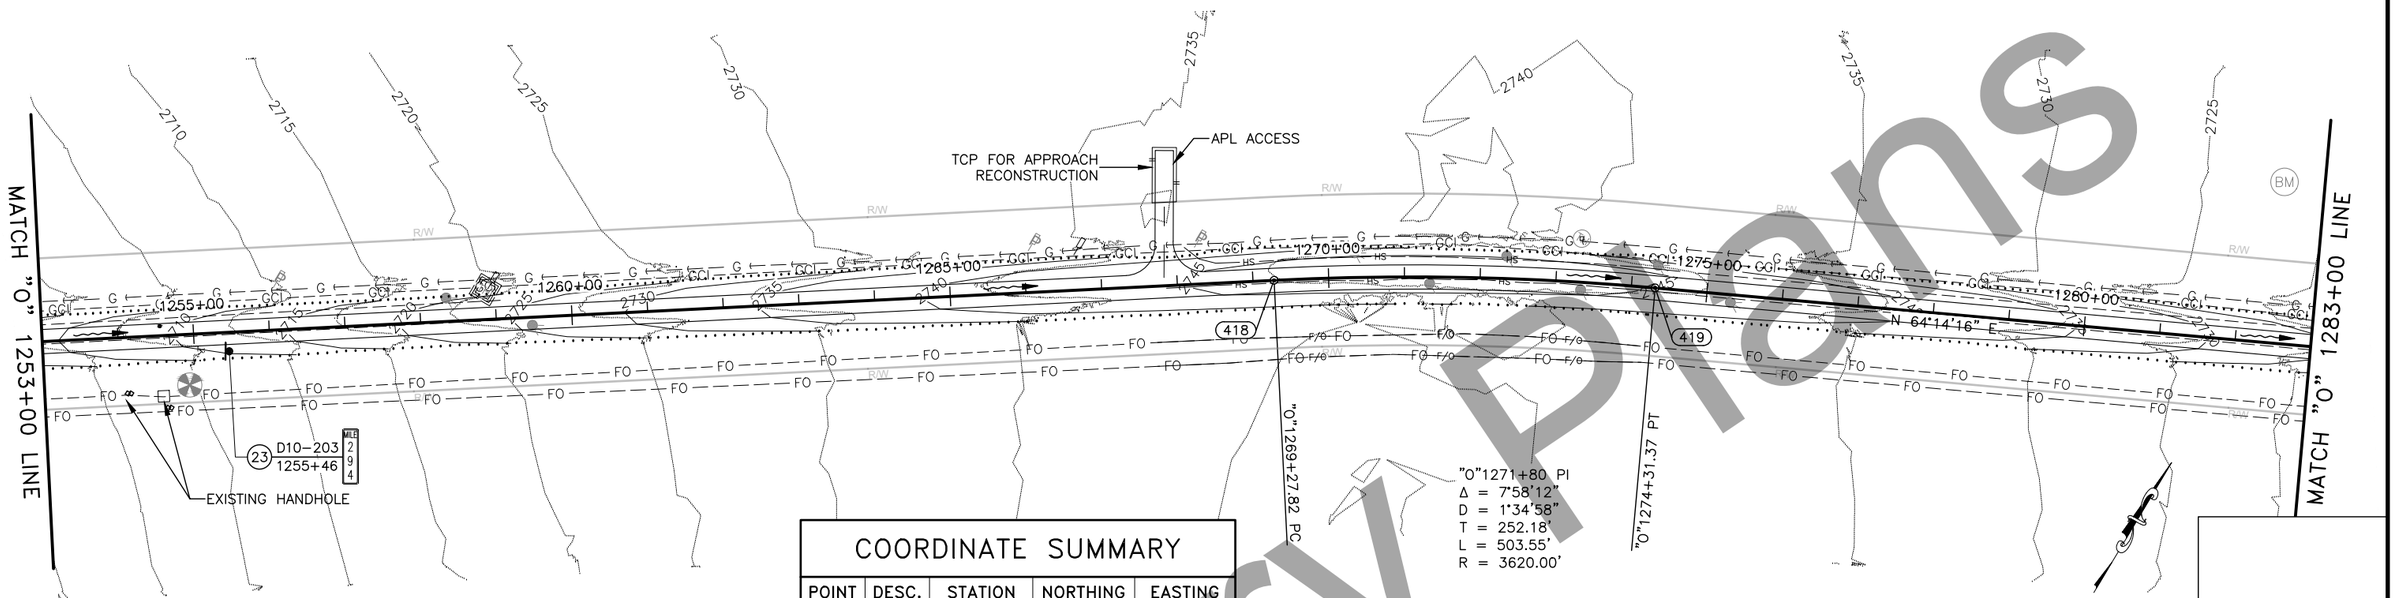

COORDINATE SUMMARY

POINT	DESC.	STATION	NORTHING	EASTING
418	PC	1269+27.82	5363409.93	1743901.66
419	PT	1274+31.37	5363659.58	1744338.50

DALTON HIGHWAY
1253+00–1283+00

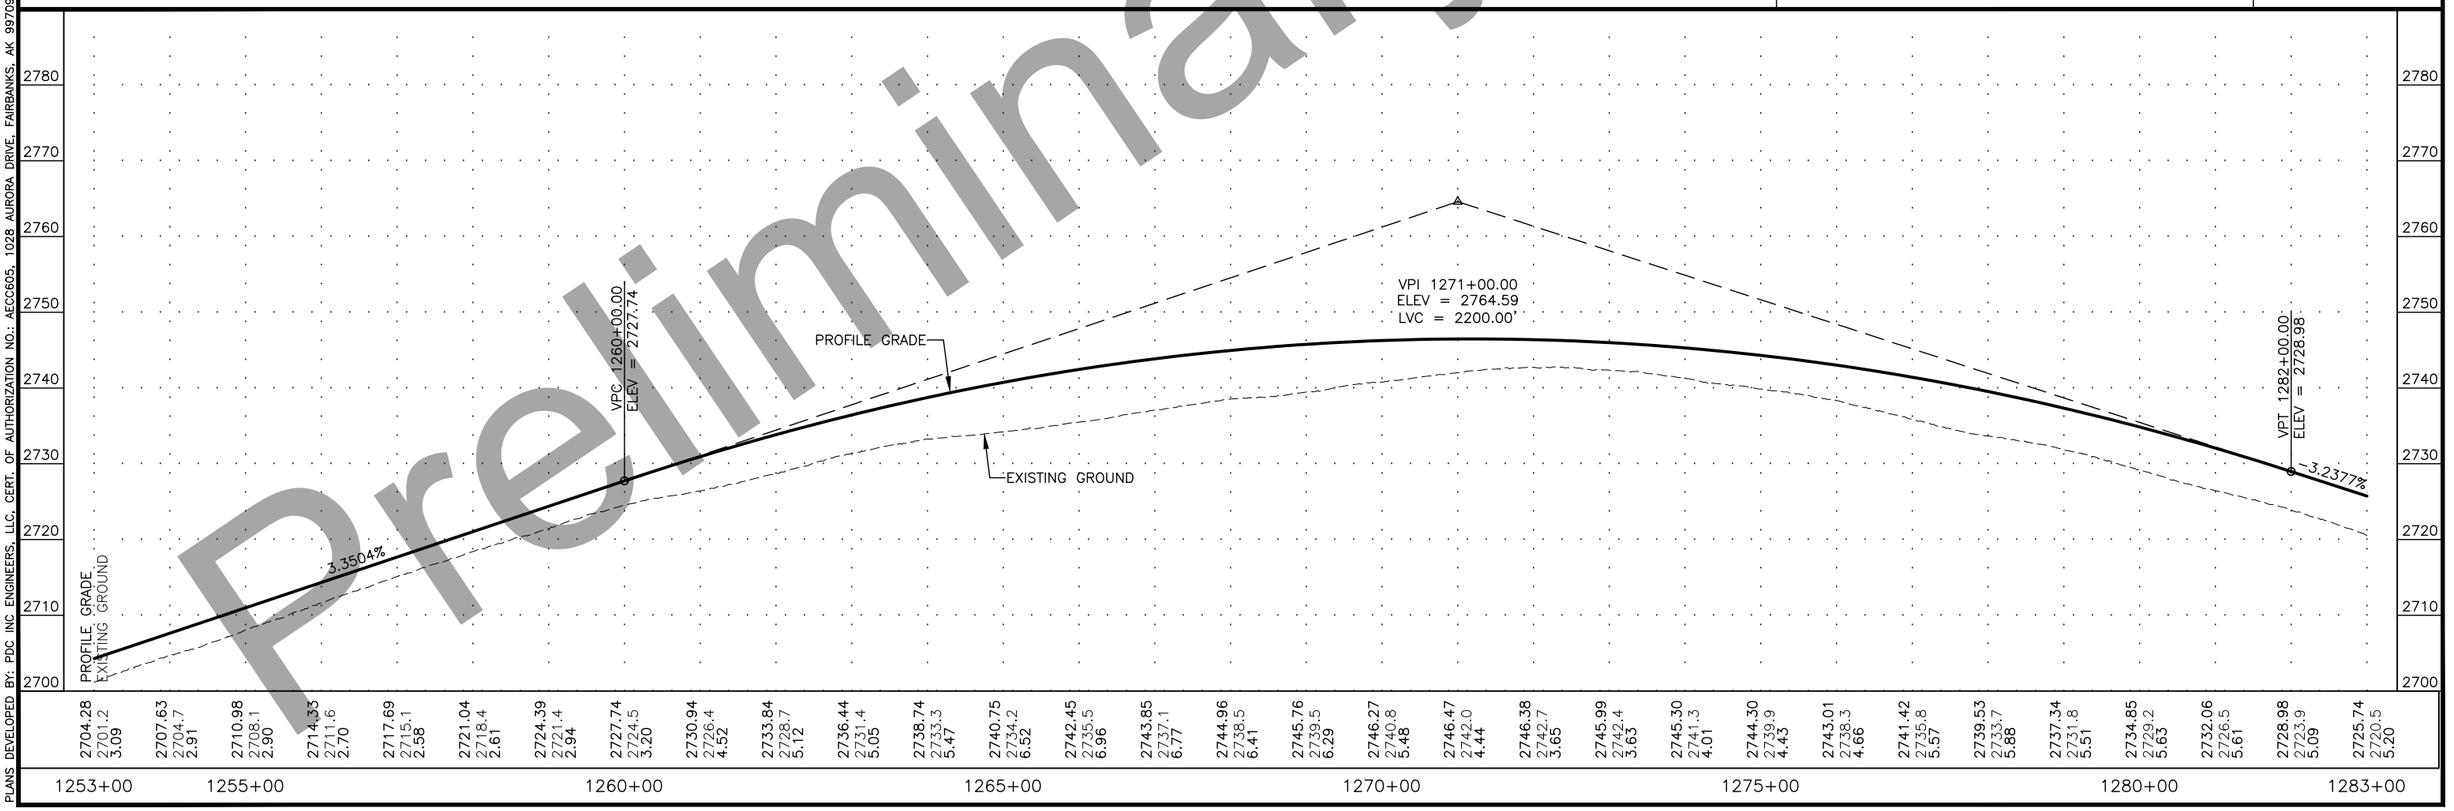

Preliminary Plans

P:\2017\17331FB-DaltonMP289-305\C\C1001cnst17331FB-F10 1253+00-1283+00 Fri, Sep/11/20 01:28pm
PLANS DEVELOPED BY: PDC INC ENGINEERS, LLC, CERT. OF AUTHORIZATION NO.: AECC605, 1028 AURORA DRIVE, FAIRBANKS, AK 99709, (907)452-1414

NO.	DATE	REVISION

STATE	PROJECT DESIGNATION	YEAR	SHEET NO.	TOTAL SHEETS
ALASKA	Z609130000/0656005	2020	F11	F30

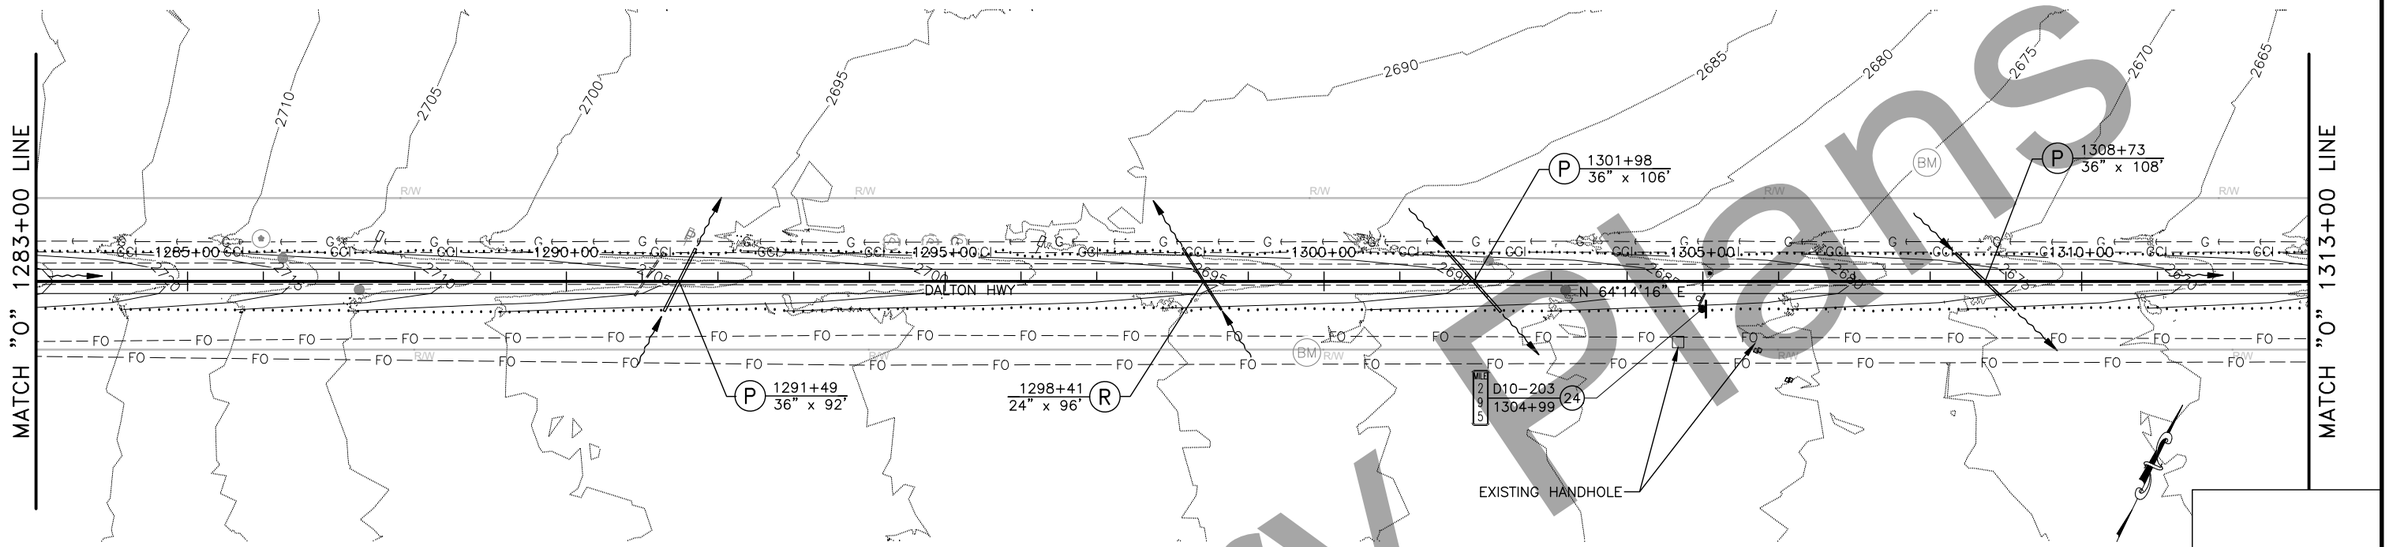

DALTON HIGHWAY
1283+00–1313+00

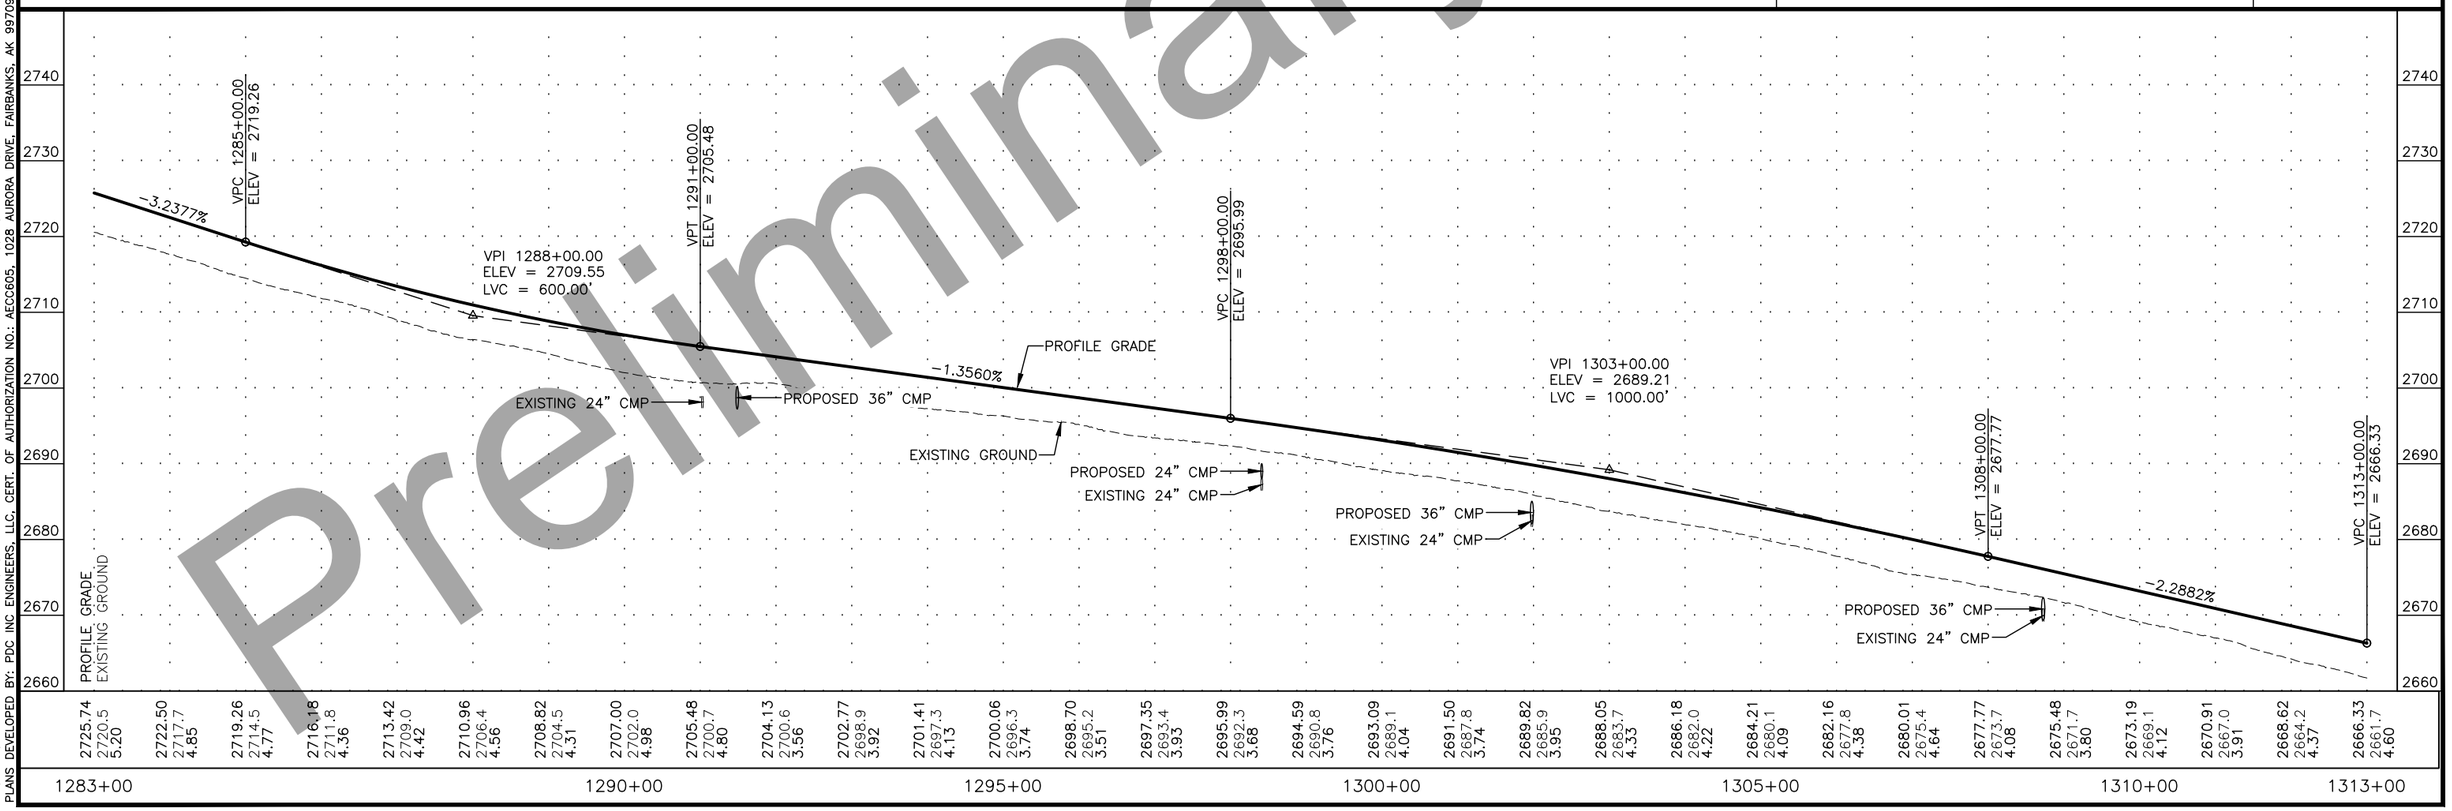

Preliminary Plans

P:\2017\17331FB-DaltonMP289-305\C\C1001cnst17331FB-F11 1283+00-1313+00 Fri, Sep/11/20 01:30pm
PLANS DEVELOPED BY: PDC INC ENGINEERS, LLC, CERT. OF AUTHORIZATION NO.: AECC605, 1028 AURORA DRIVE, FAIRBANKS, AK 99709, (907)452-1414

NO.	DATE	REVISION

STATE	PROJECT DESIGNATION	YEAR	SHEET NO.	TOTAL SHEETS
ALASKA	Z609130000/0656005	2020	F12	F30

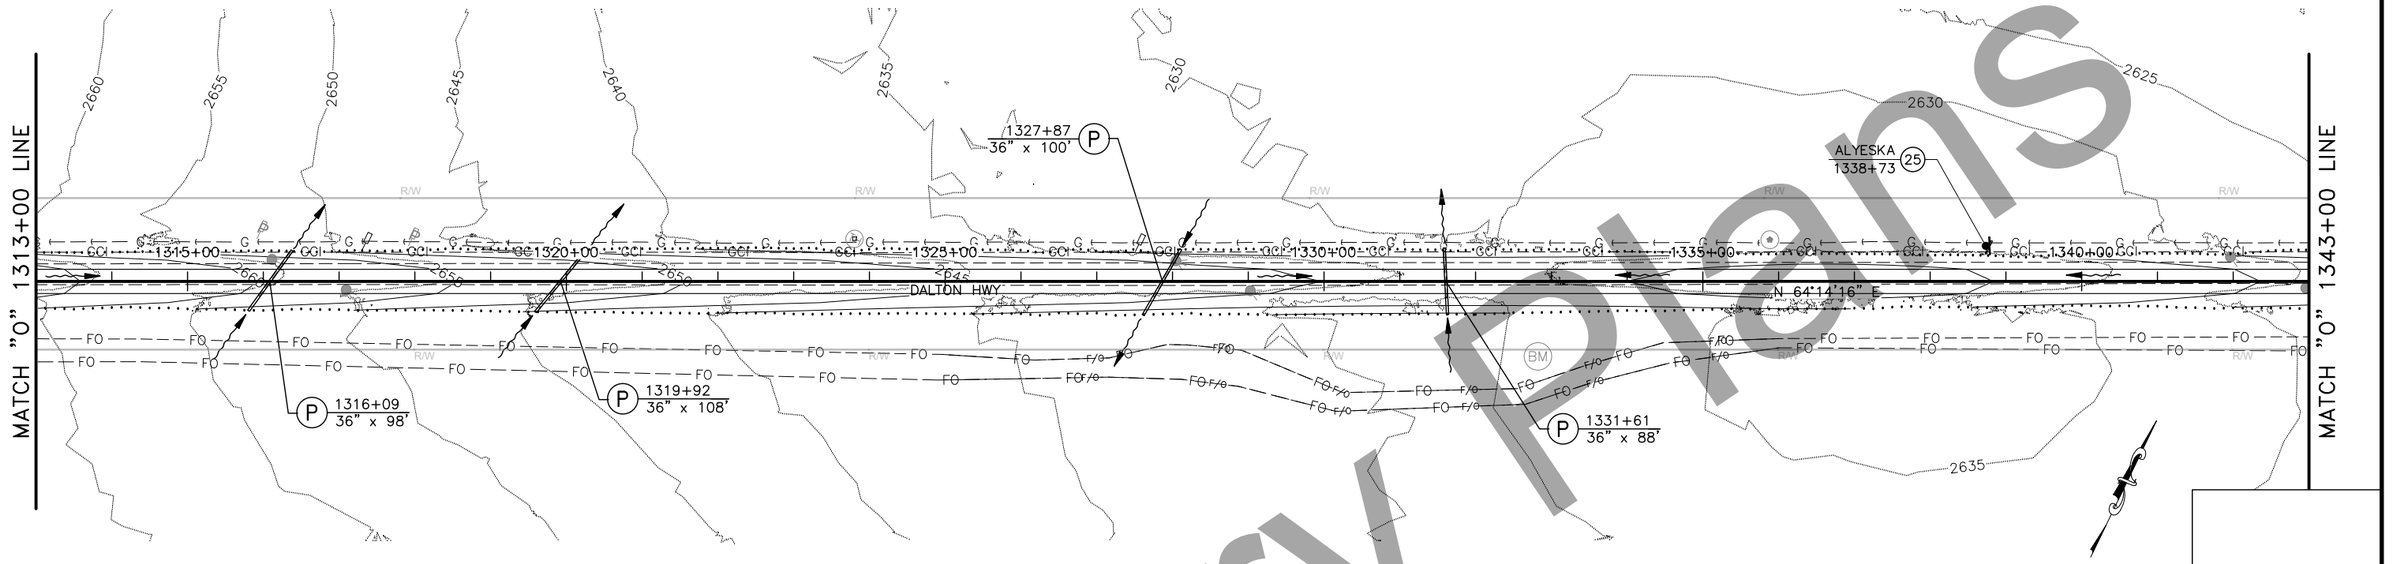

DALTON HIGHWAY
1313+00–1343+00

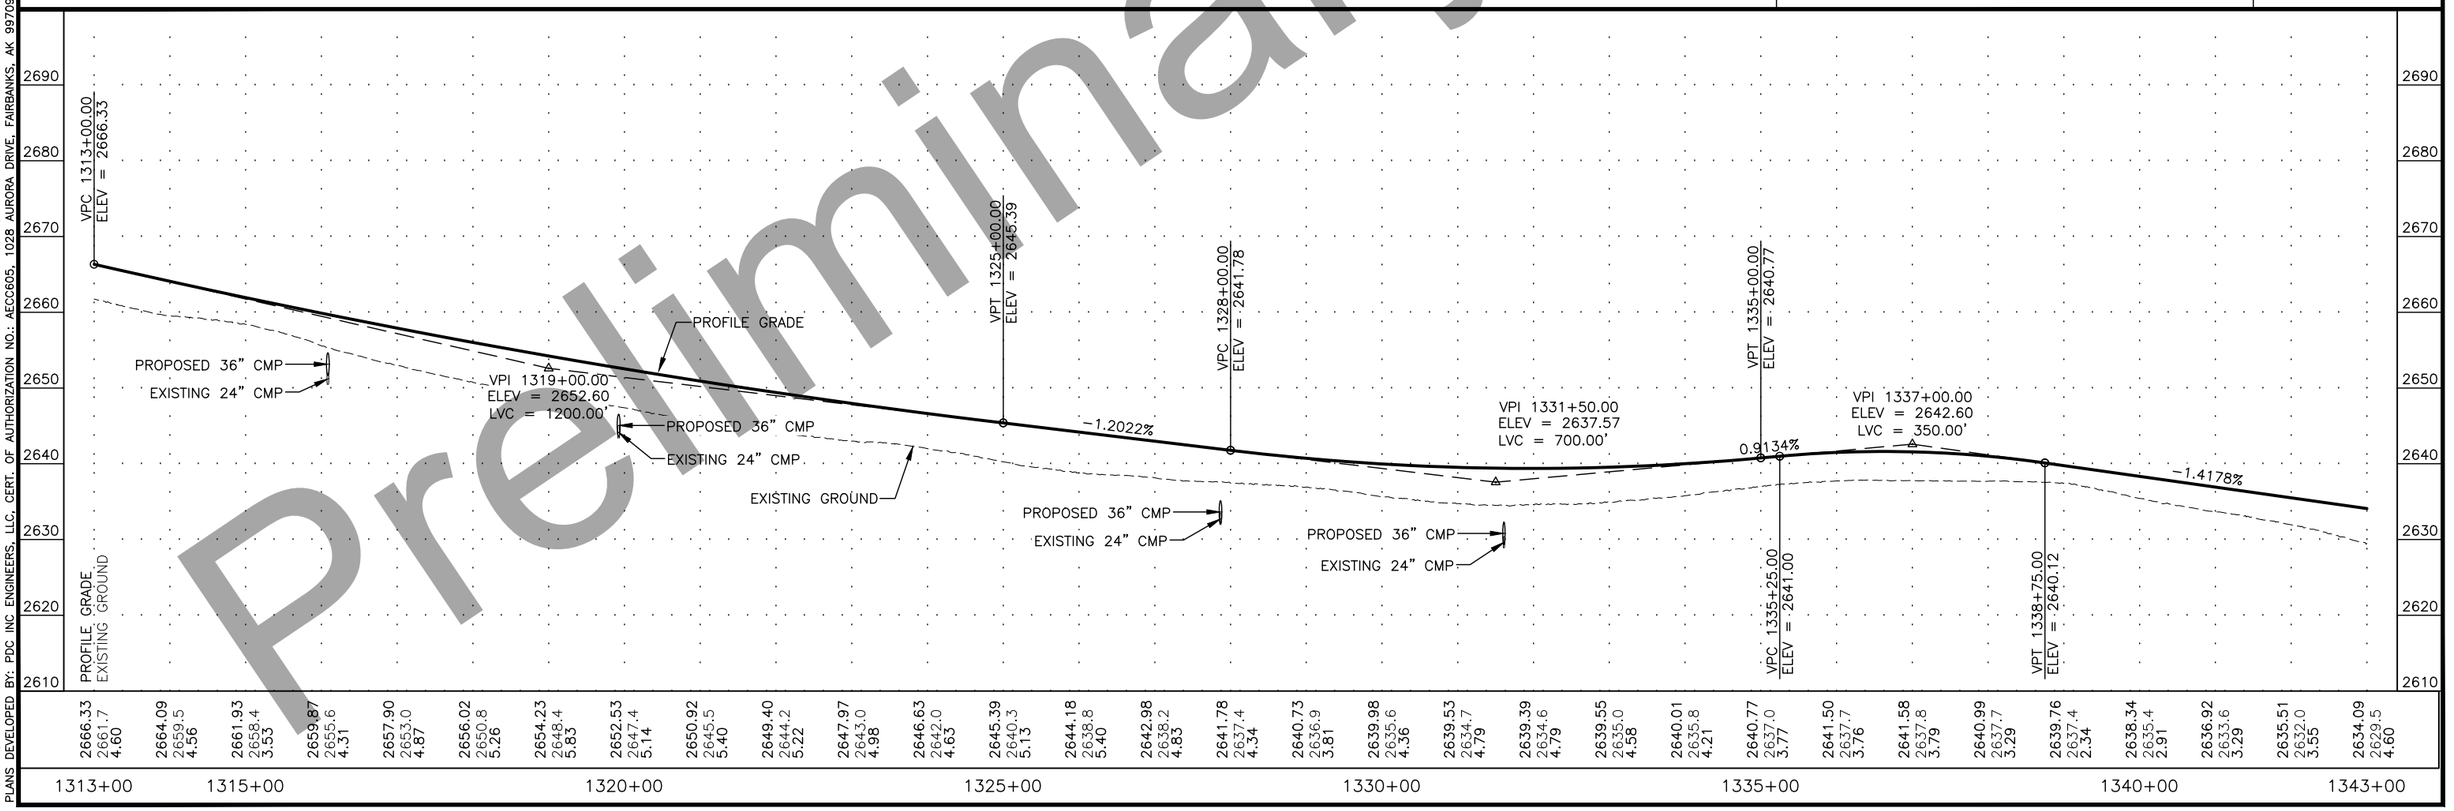

Preliminary Plans

P:\2017\17331FB-DaltonMP289-305\C\C1001cnst17331FB-F12 1313+00-1343+00 Fri, Sep/11/20 01:31pm
PLANS DEVELOPED BY: PDC INC ENGINEERS, LLC, CERT. OF AUTHORIZATION NO.: AECC605, 1028 AURORA DRIVE, FAIRBANKS, AK 99709, (907)452-1414

NO.	DATE	REVISION

STATE	PROJECT DESIGNATION	YEAR	SHEET NO.	TOTAL SHEETS
ALASKA	Z609130000/0656005	2020	F13	F30

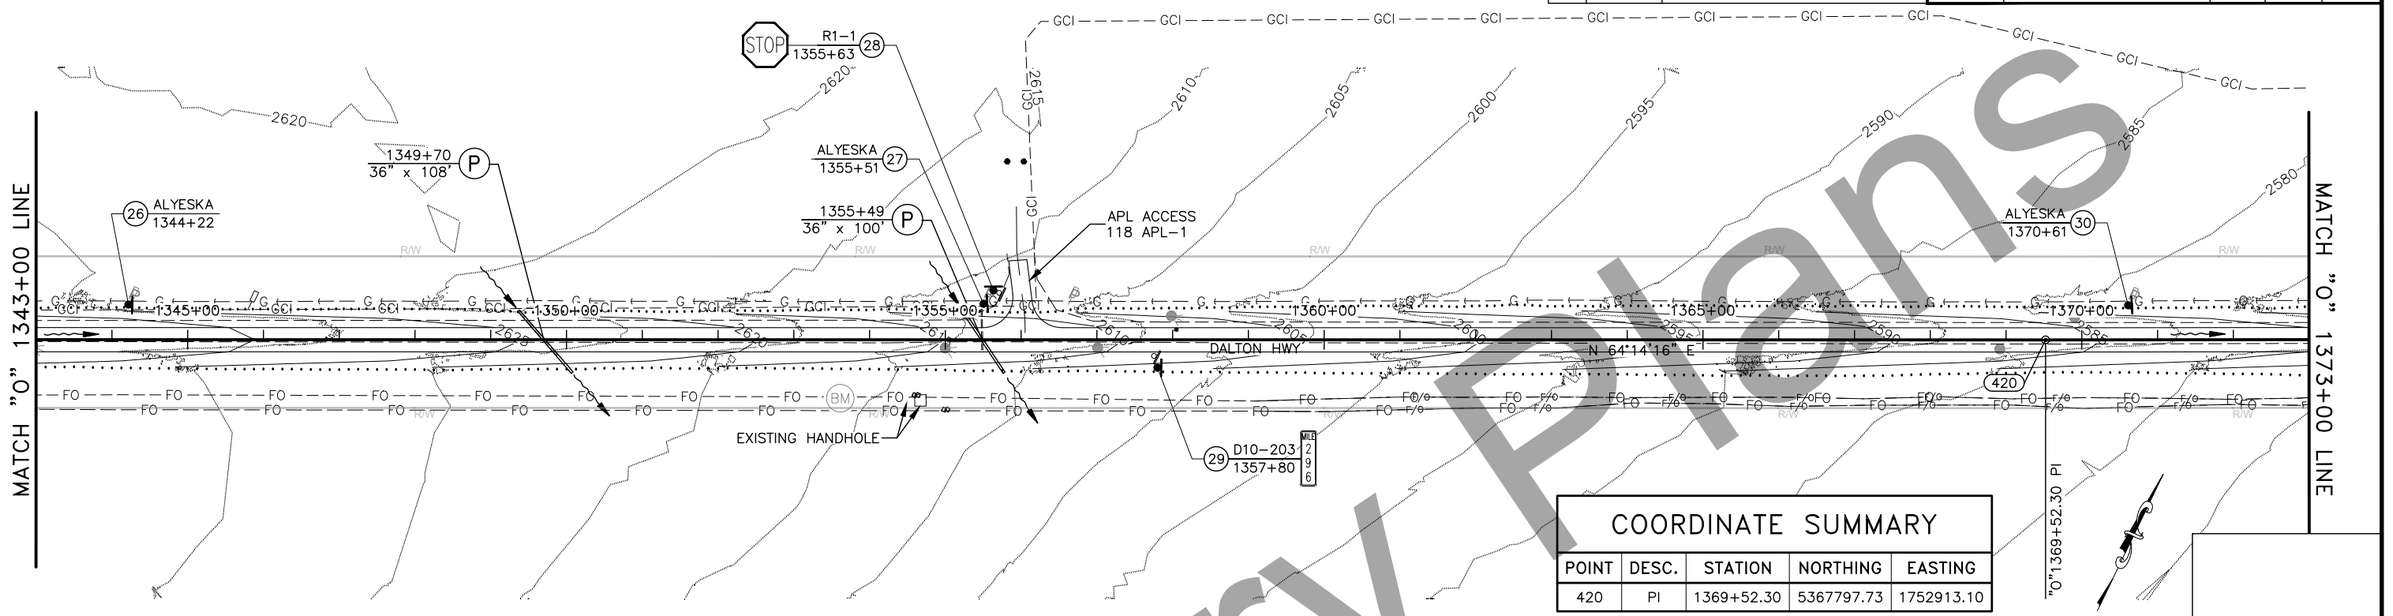

COORDINATE SUMMARY

POINT	DESC.	STATION	NORTHING	EASTING
420	PI	1369+52.30	5367797.73	1752913.10

DALTON HIGHWAY
1343+00–1373+00

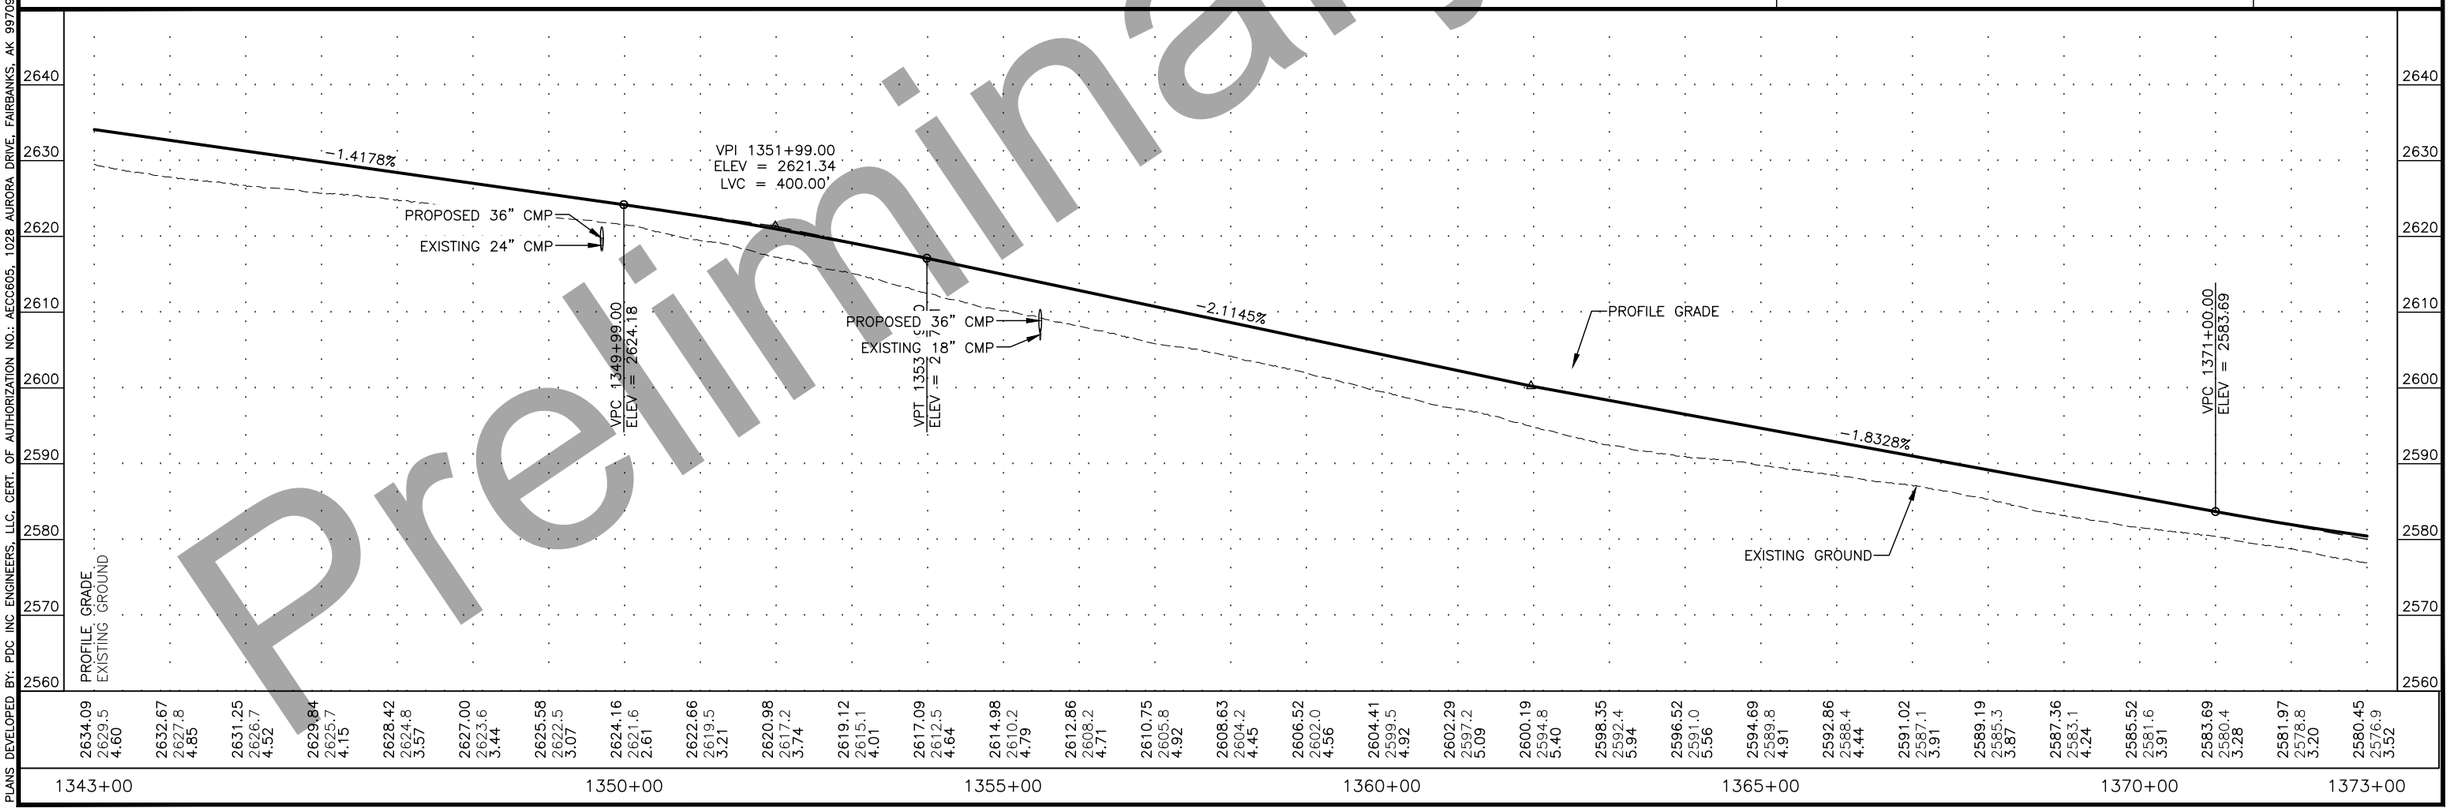

Preliminary Plans

P:\2017\17331FB-DaltonMP289-305\C\C1001cnst17331FB-F13 1343+00-1373+00 Fri, Sep/11/20 01:32pm
PLANS DEVELOPED BY: PDC INC ENGINEERS, LLC, CERT. OF AUTHORIZATION NO.: AECC605, 1028 AURORA DRIVE, FAIRBANKS, AK 99709, (907)452-1414

NO.	DATE	REVISION

STATE	PROJECT DESIGNATION	YEAR	SHEET NO.	TOTAL SHEETS
ALASKA	Z609130000/0656005	2020	F14	F30

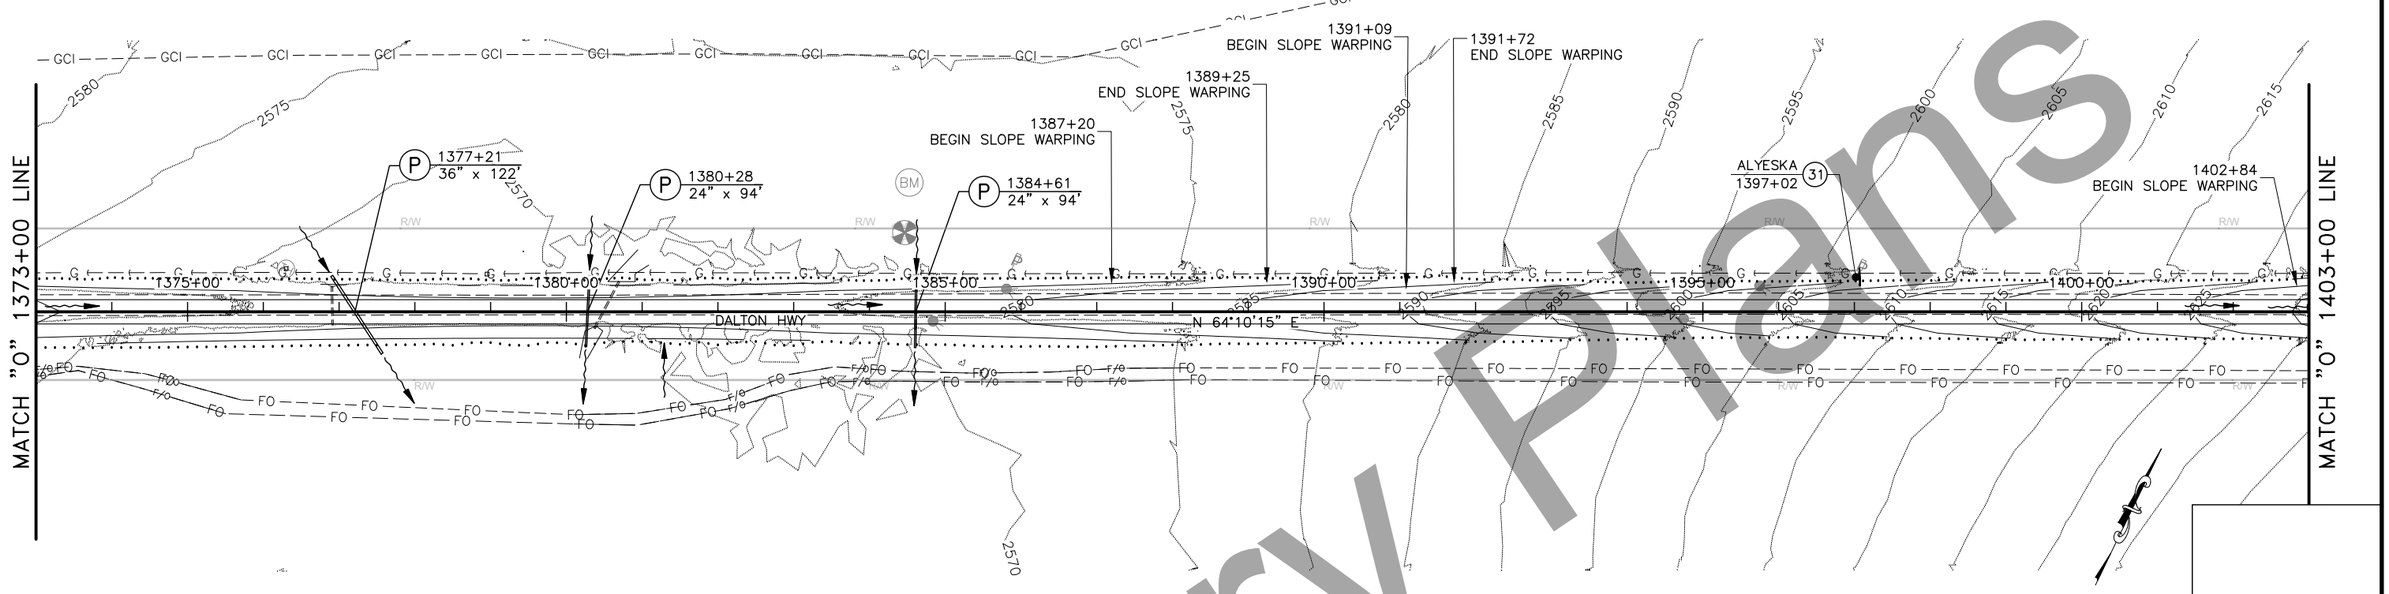

DALTON HIGHWAY
1373+00–1403+00

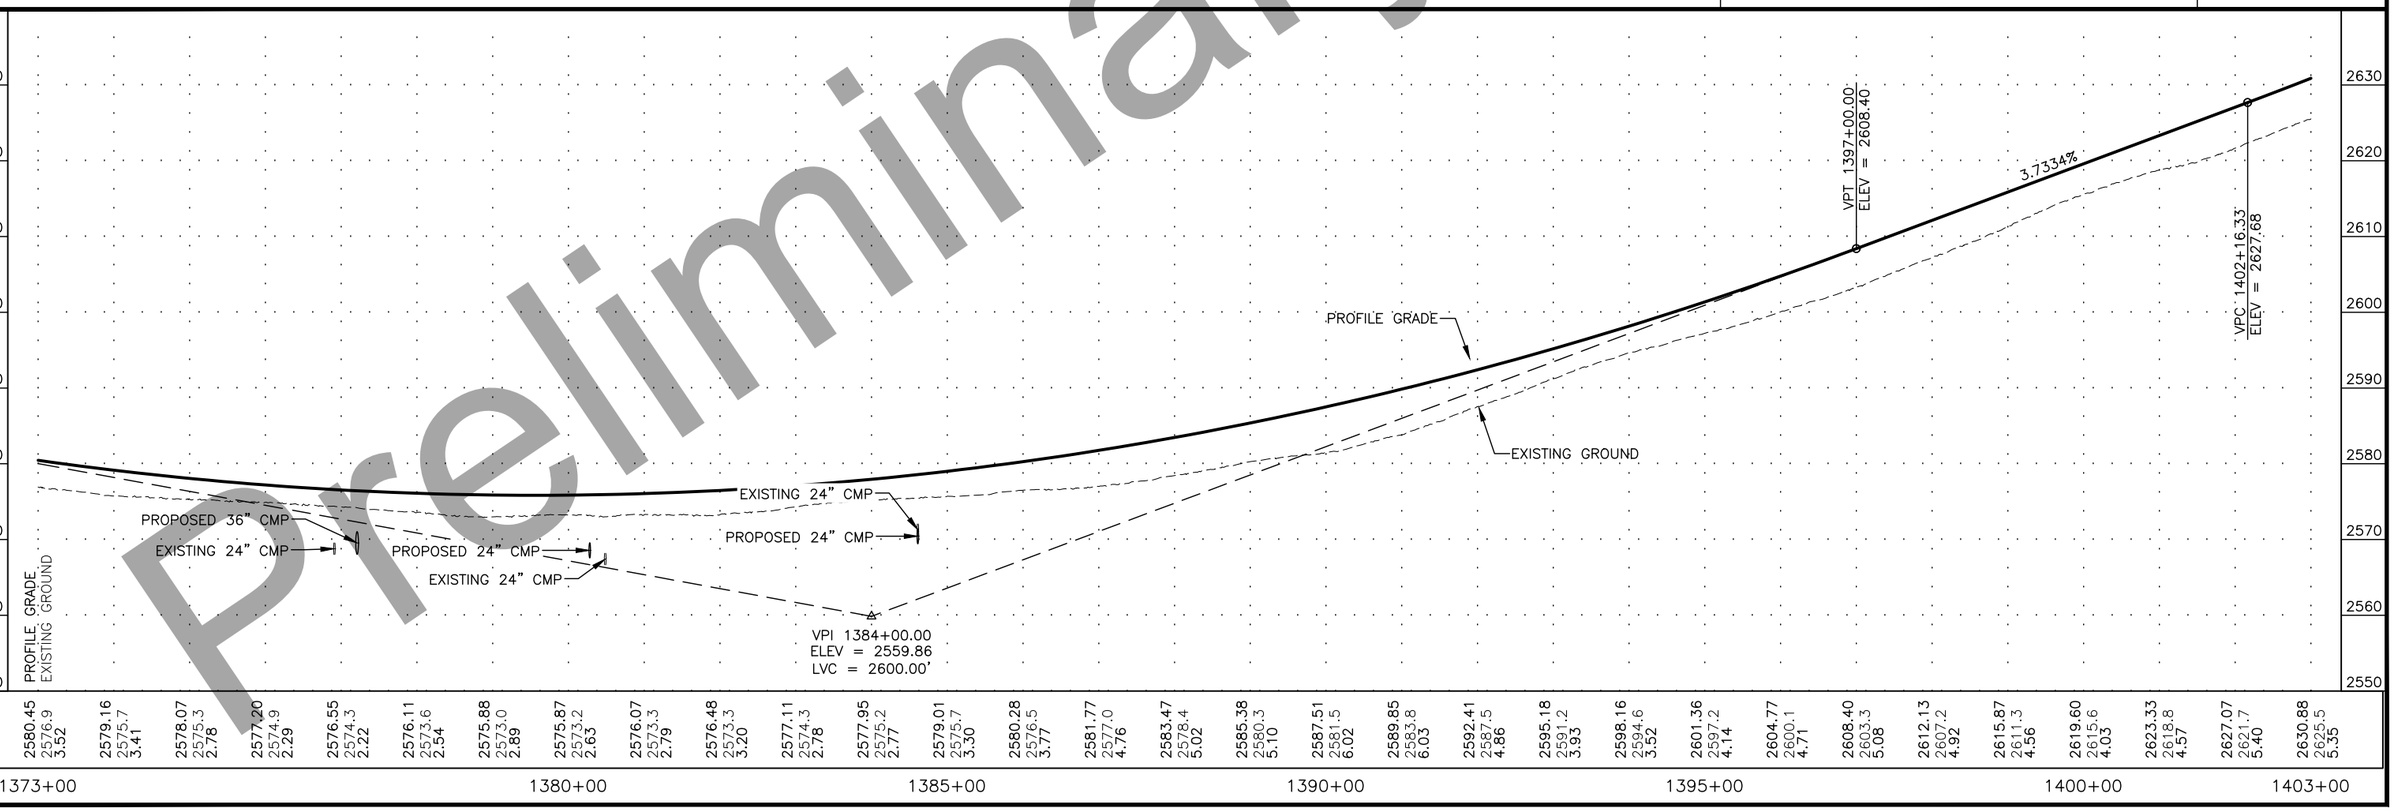

Preliminary Plans

P:\2017\17331FB-DaltonMP289-305\C\C1001cnst17331FB-F14 1373+00-1403+00 Fri, Sep/11/20 01:34pm
PLANS DEVELOPED BY: PDC INC ENGINEERS, LLC, CERT. OF AUTHORIZATION NO.: AECC605, 1028 AURORA DRIVE, FAIRBANKS, AK 99709, (907)452-1414

NO.	DATE	REVISION

STATE	PROJECT DESIGNATION	YEAR	SHEET NO.	TOTAL SHEETS
ALASKA	Z609130000/0656005	2020	F15	F30

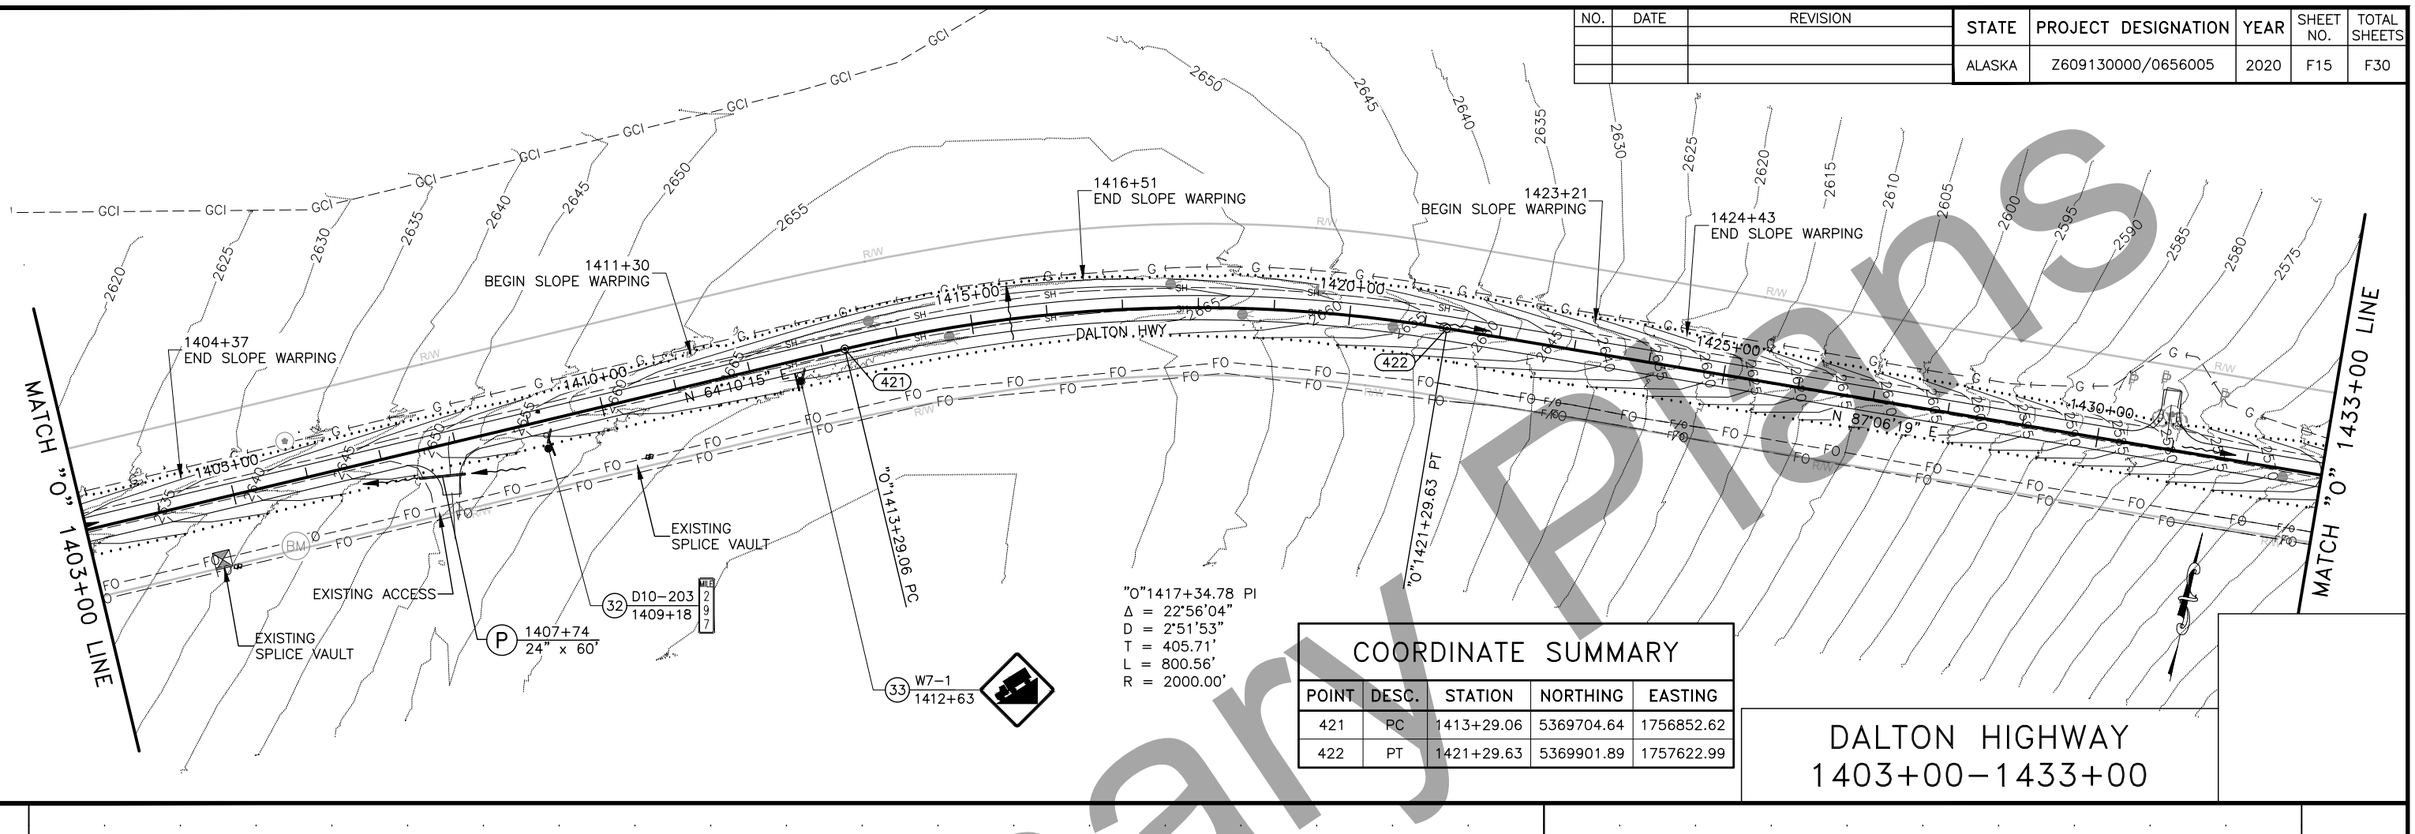

COORDINATE SUMMARY

POINT	DESC.	STATION	NORTHING	EASTING
421	PC	1413+29.06	5369704.64	1756852.62
422	PT	1421+29.63	5369901.89	1757622.99

DALTON HIGHWAY
1403+00–1433+00

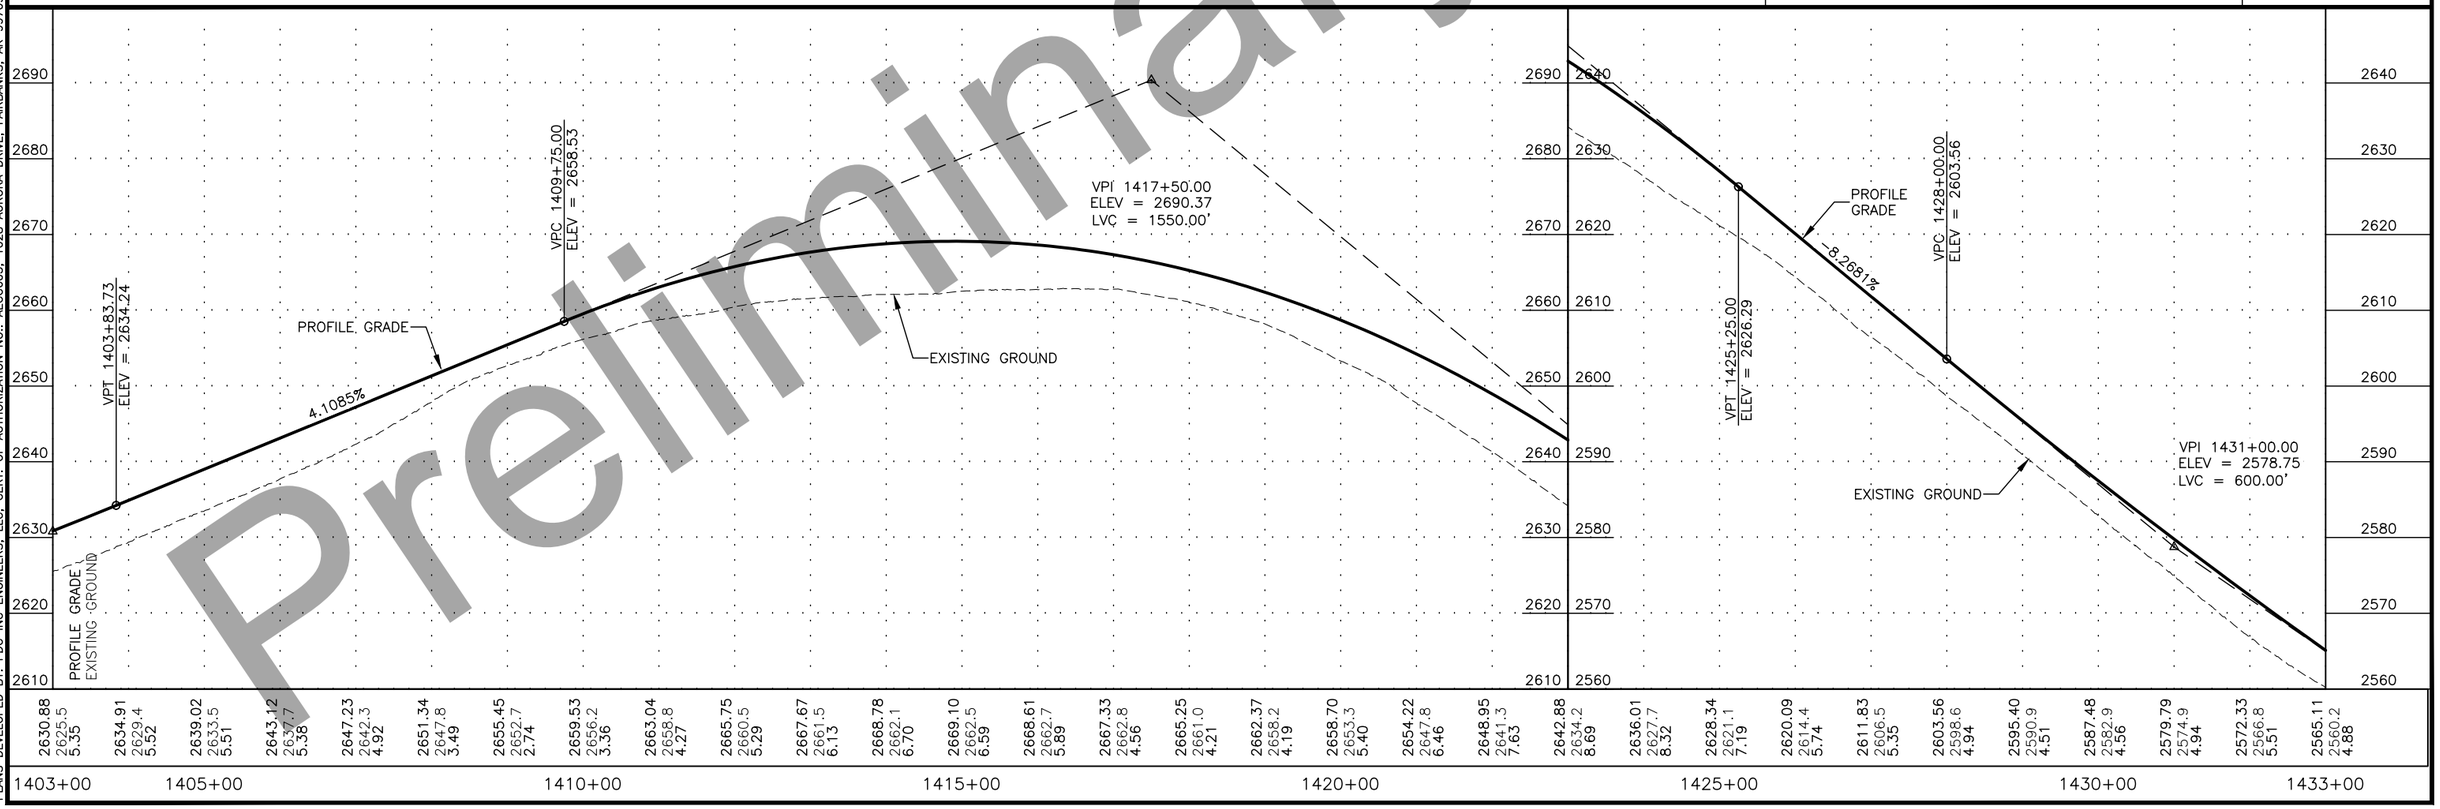

Preliminary Plans

P:\2017\17331FB-DaltonMP289-305\C\C1001cnst17331FB-F15 1403+00-1433+00 Fri, Sep/11/20 01:35pm
PLANS DEVELOPED BY: PDC INC ENGINEERS, LLC, CERT. OF AUTHORIZATION NO.: AECC605, 1028 AURORA DRIVE, FAIRBANKS, AK 99709, (907)452-1414

NO.	DATE	REVISION

STATE	PROJECT DESIGNATION	YEAR	SHEET NO.	TOTAL SHEETS
ALASKA	Z609130000/0656005	2020	F16	F30

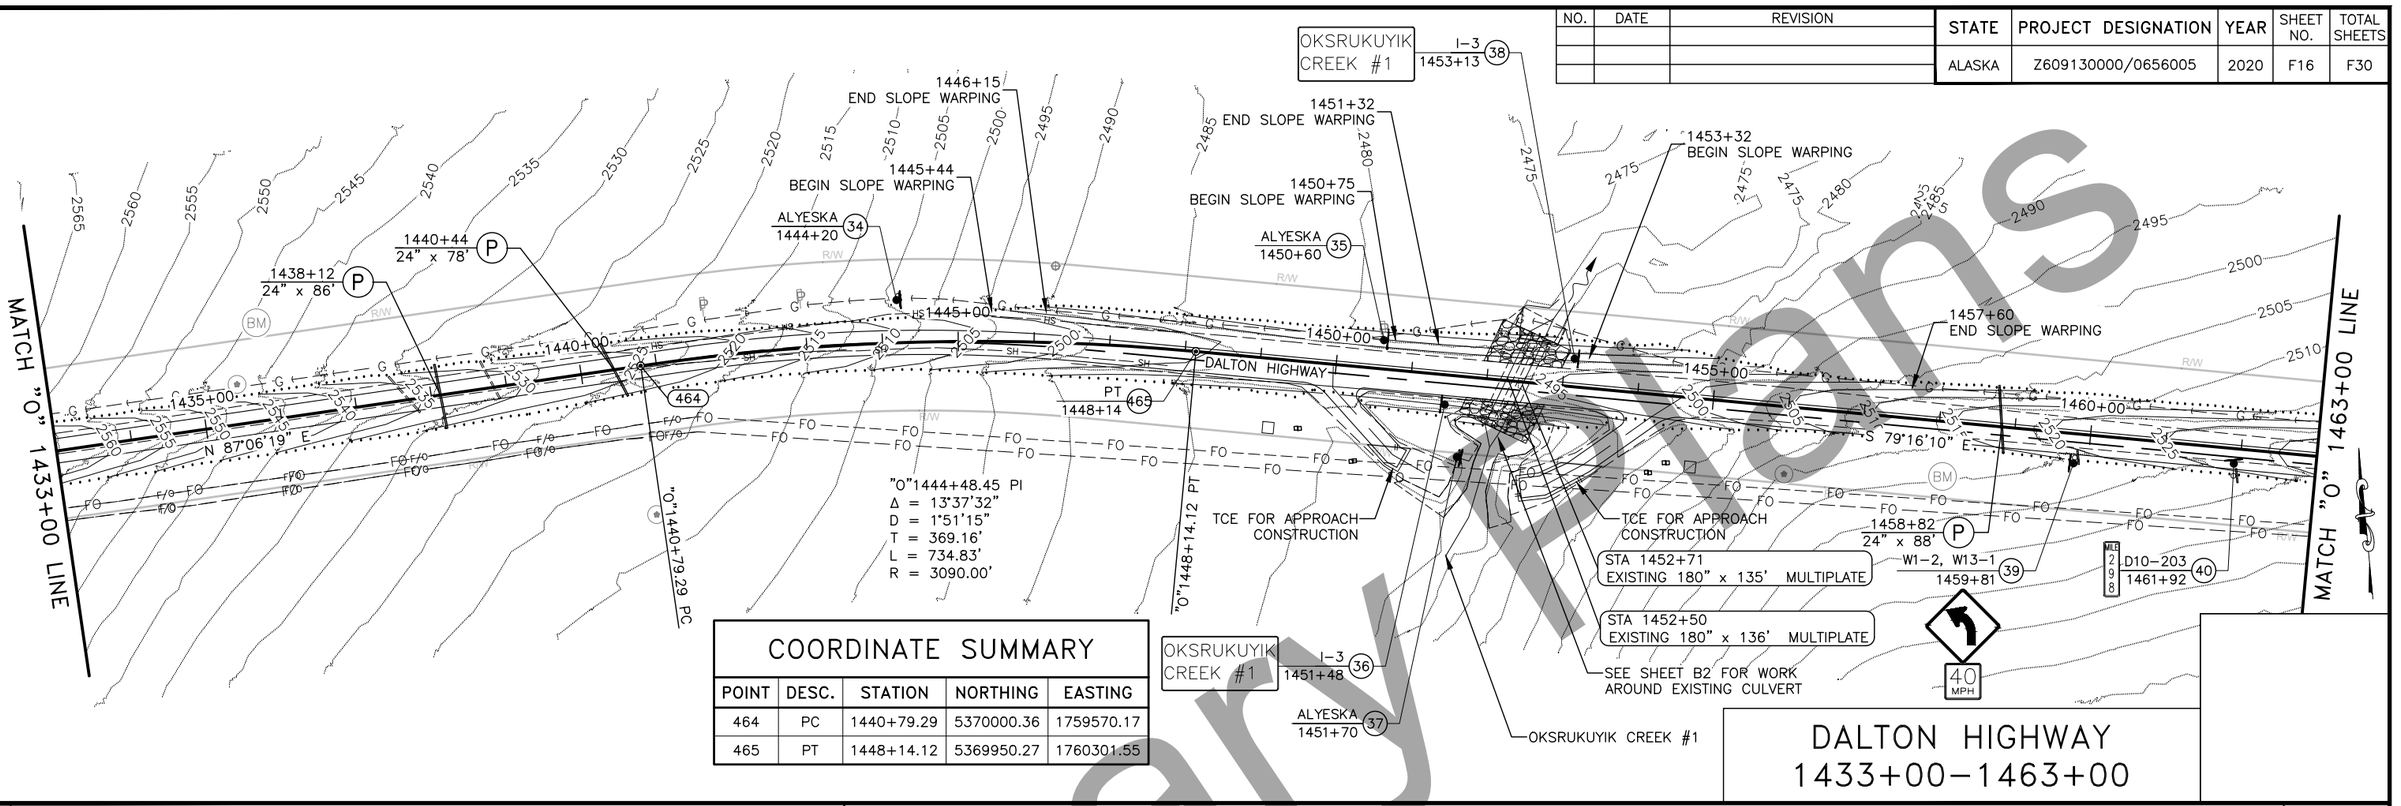

COORDINATE SUMMARY

POINT	DESC.	STATION	NORTHING	EASTING
464	PC	1440+79.29	5370000.36	1759570.17
465	PT	1448+14.12	5369950.27	1760301.55

DALTON HIGHWAY
1433+00–1463+00

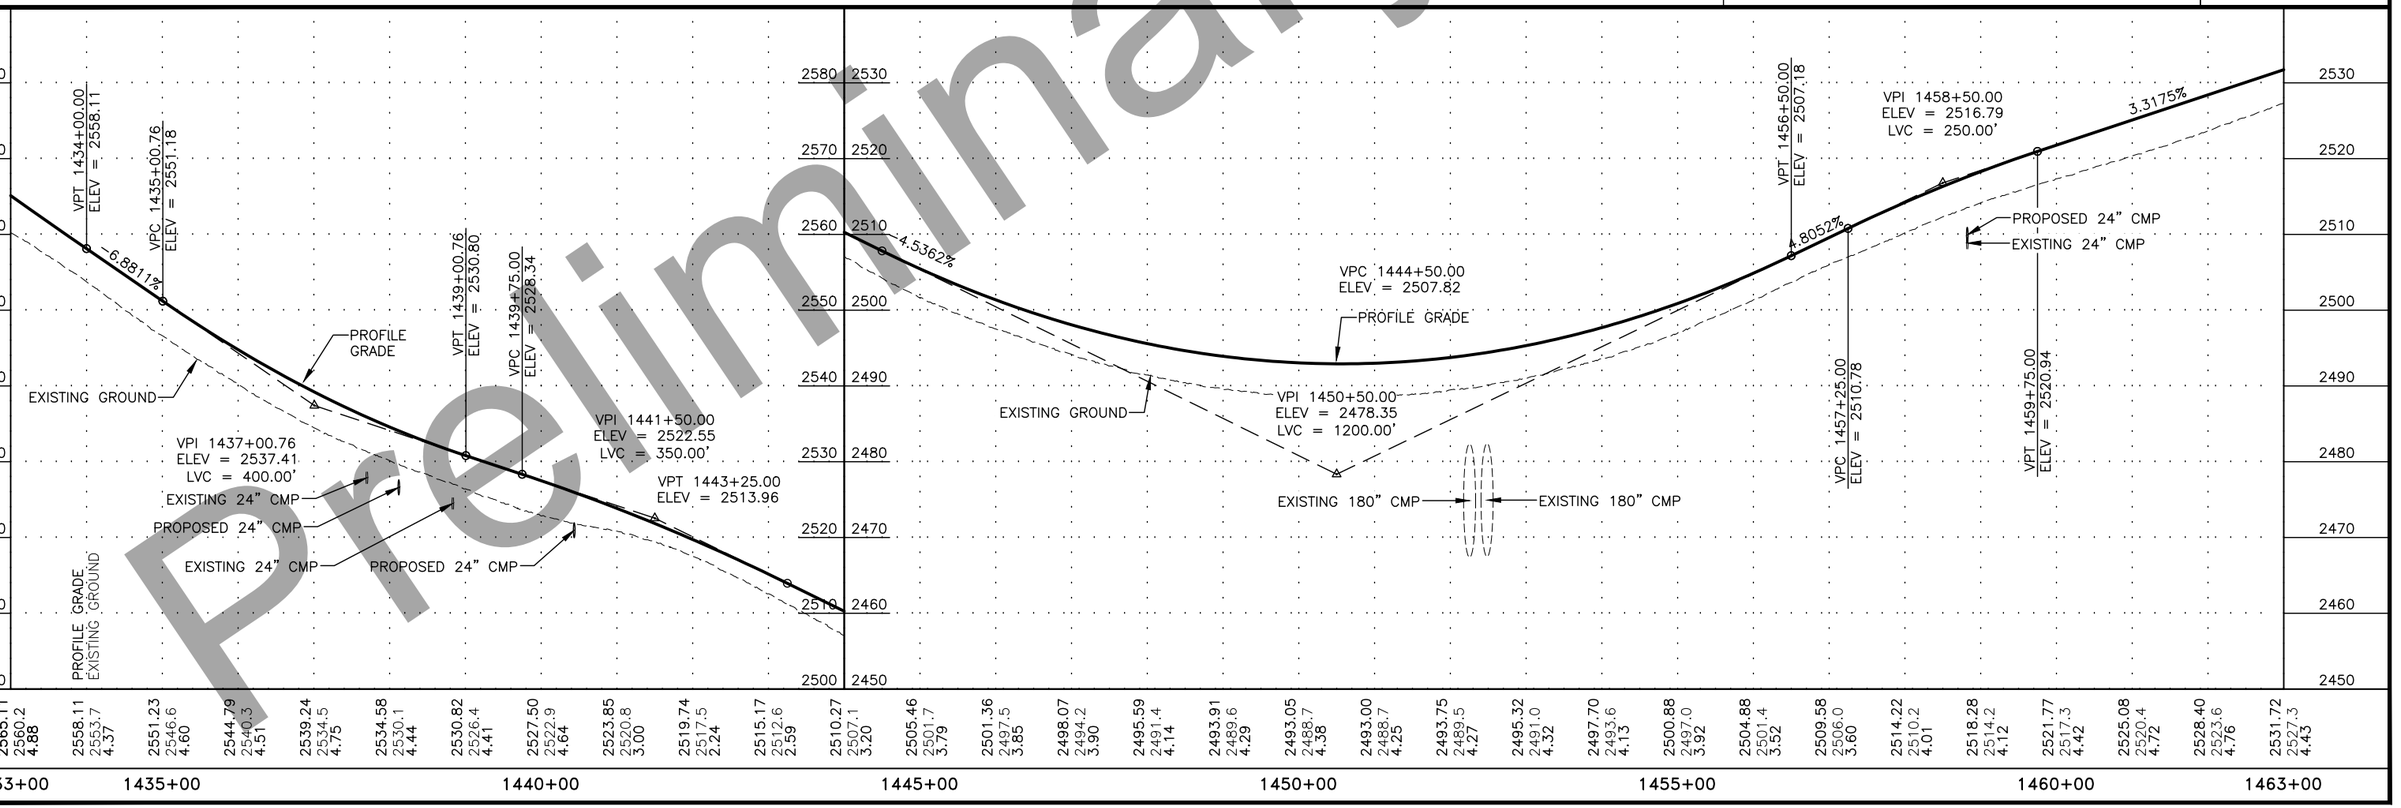

Preliminary Plans

P:\2017\17331FB-DaltonMP289-305\C\C1002cnst17331FB-F16 1433+00-1463+00 Fri, Sep/11/20 01:41pm
PLANS DEVELOPED BY: PDC INC ENGINEERS, LLC, CERT. OF AUTHORIZATION NO.: AECC605, 1028 AURORA DRIVE, FAIRBANKS, AK 99709, (907)452-1414

NO.	DATE	REVISION

STATE	PROJECT DESIGNATION	YEAR	SHEET NO.	TOTAL SHEETS
ALASKA	Z609130000/0656005	2020	F17	F30

COORDINATE SUMMARY

POINT	DESC.	STATION	NORTHING	EASTING
466	PC	1464+63.36	5369643.19	1761921.96
467	PT	1475+89.52	5370035.00	1762915.04
468	PI	1477+57.44	5370170.50	1763014.23
469	PI	1480+77.41	5370438.09	1763189.65

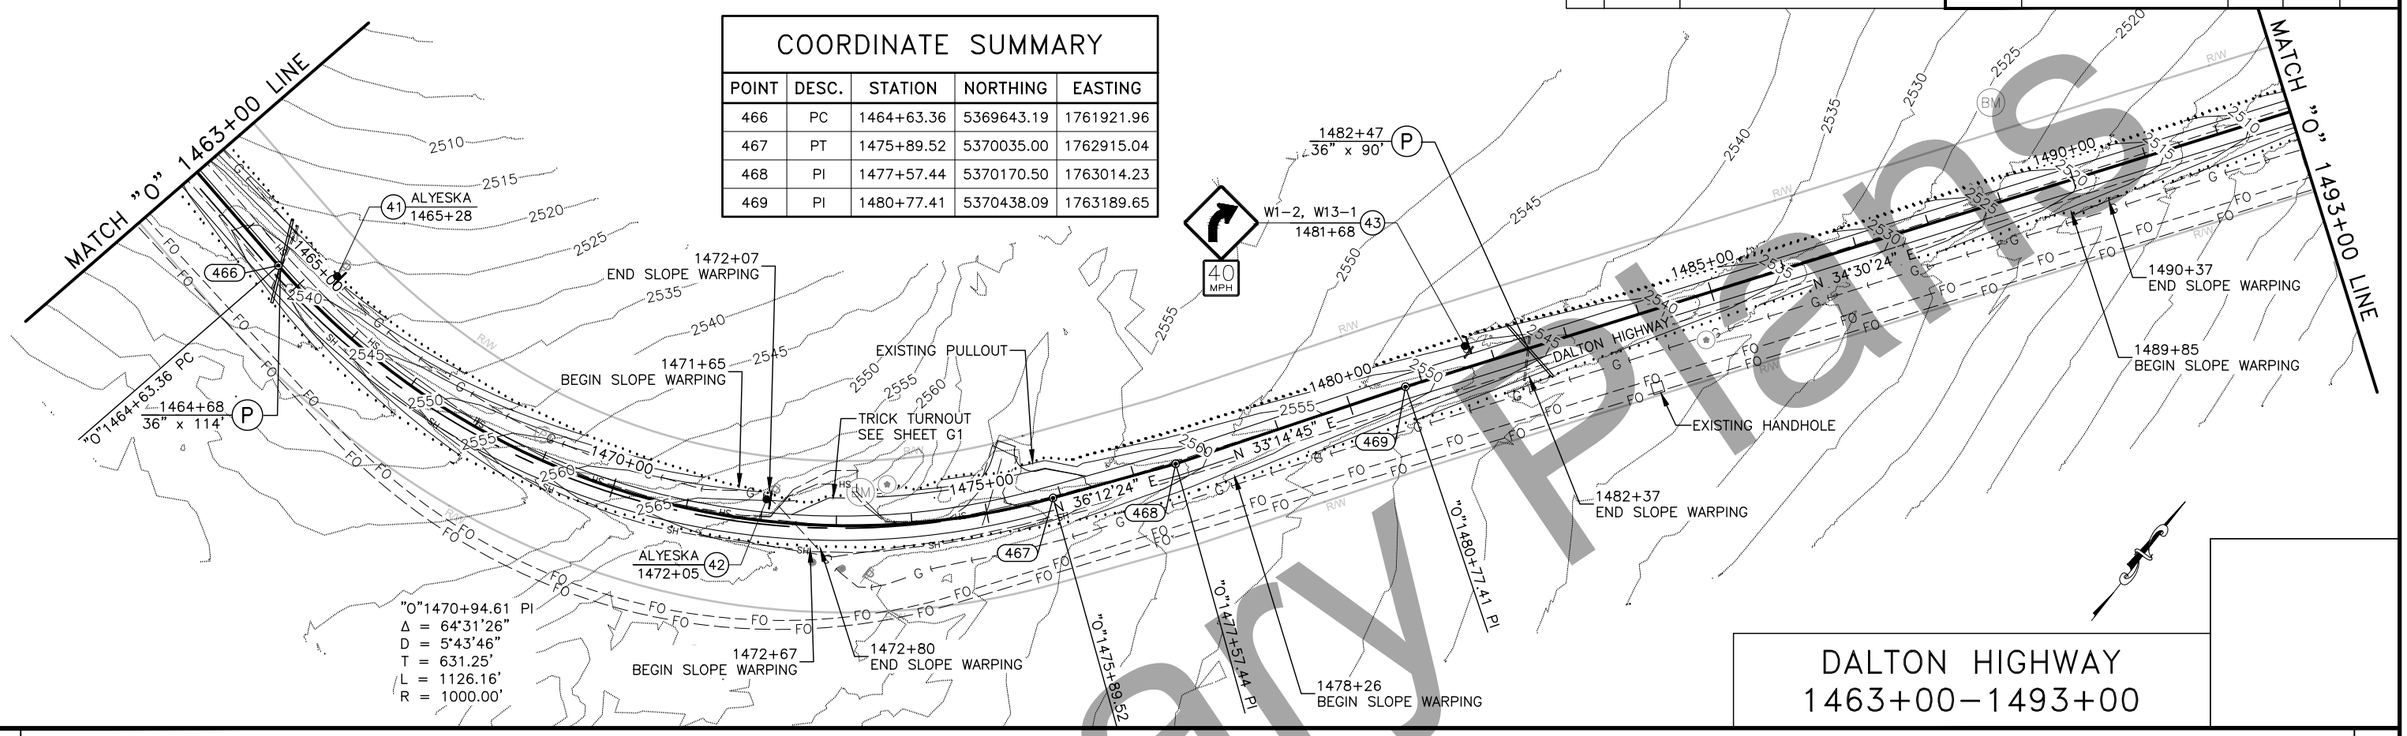

DALTON HIGHWAY
1463+00–1493+00

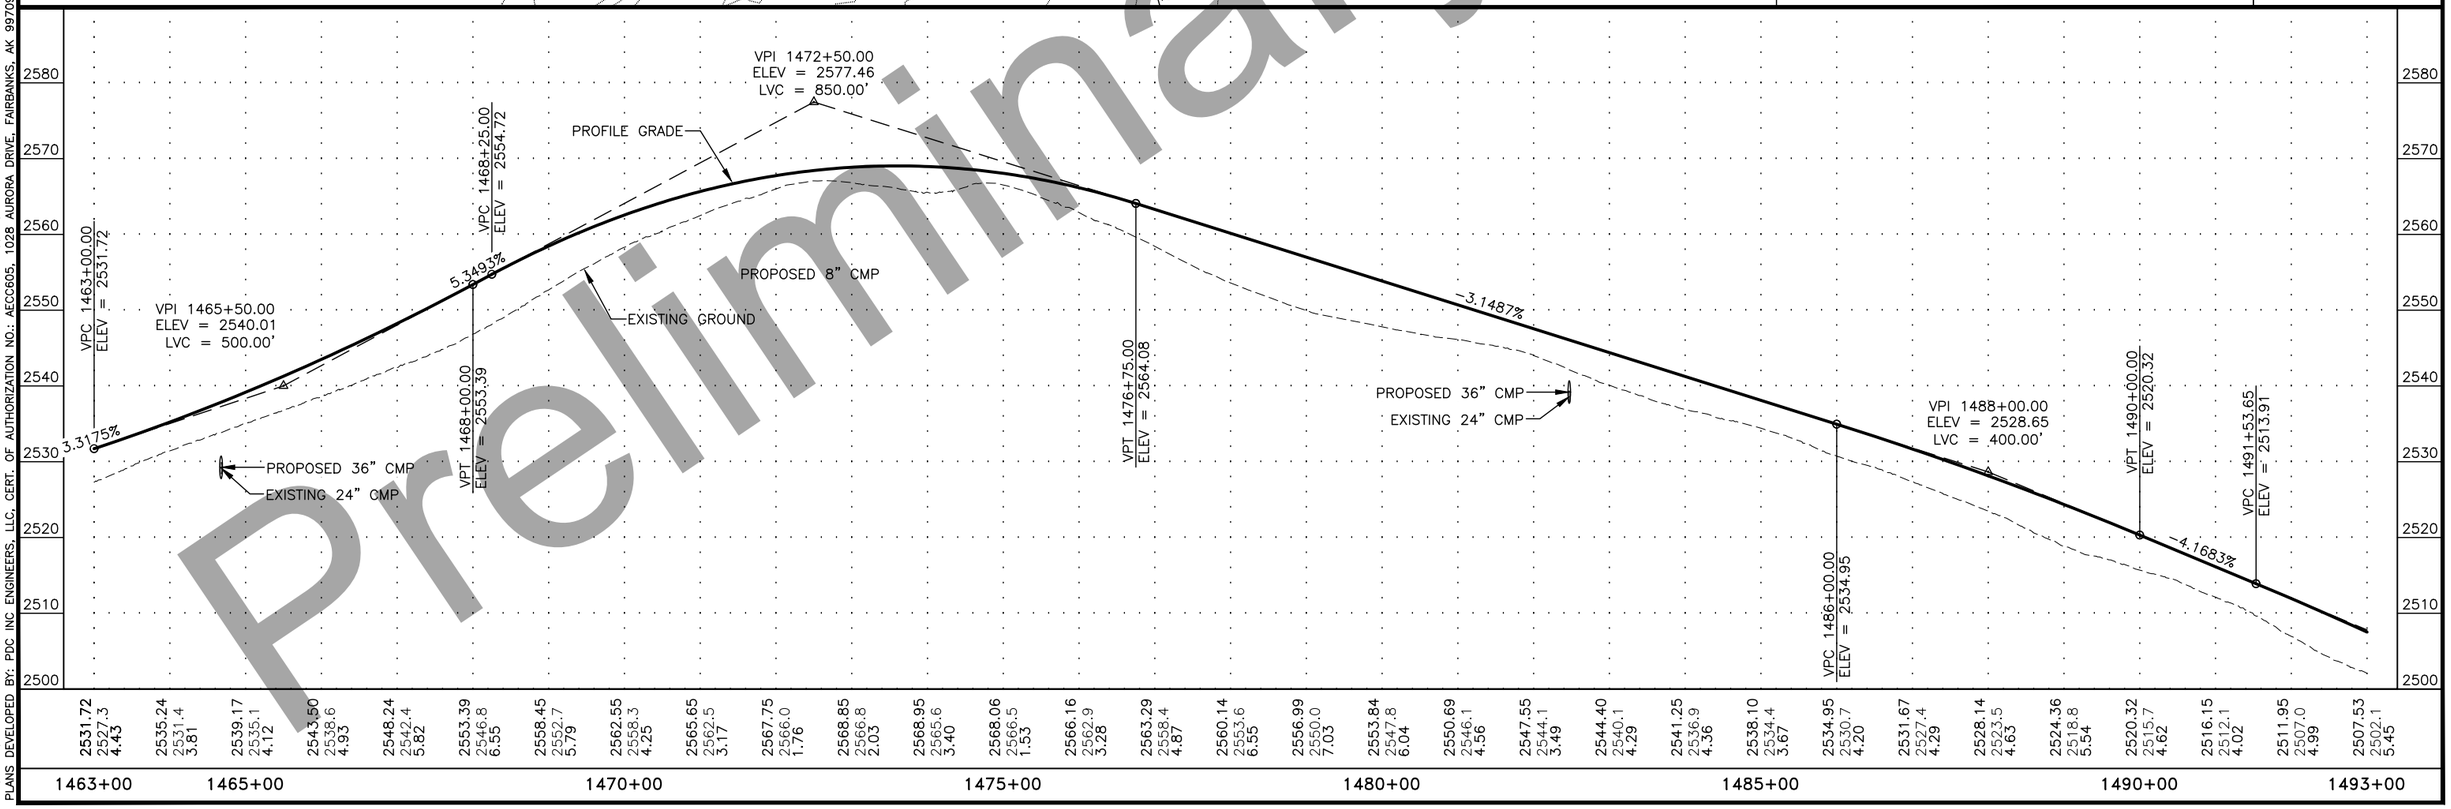

Preliminary Plans

P:\2017\17331FB-DaltonMP289-305\C\C1002cnst17331FB-F17 1463+00-1493+00 Fri, Sep/11/20 01:45pm
PLANS DEVELOPED BY: PDC INC ENGINEERS, LLC, CERT. OF AUTHORIZATION NO.: AECC605, 1028 AURORA DRIVE, FAIRBANKS, AK 99709, (907)452-1414

NO.	DATE	REVISION

STATE	PROJECT DESIGNATION	YEAR	SHEET NO.	TOTAL SHEETS
ALASKA	Z609130000/0656005	2020	F18	F30

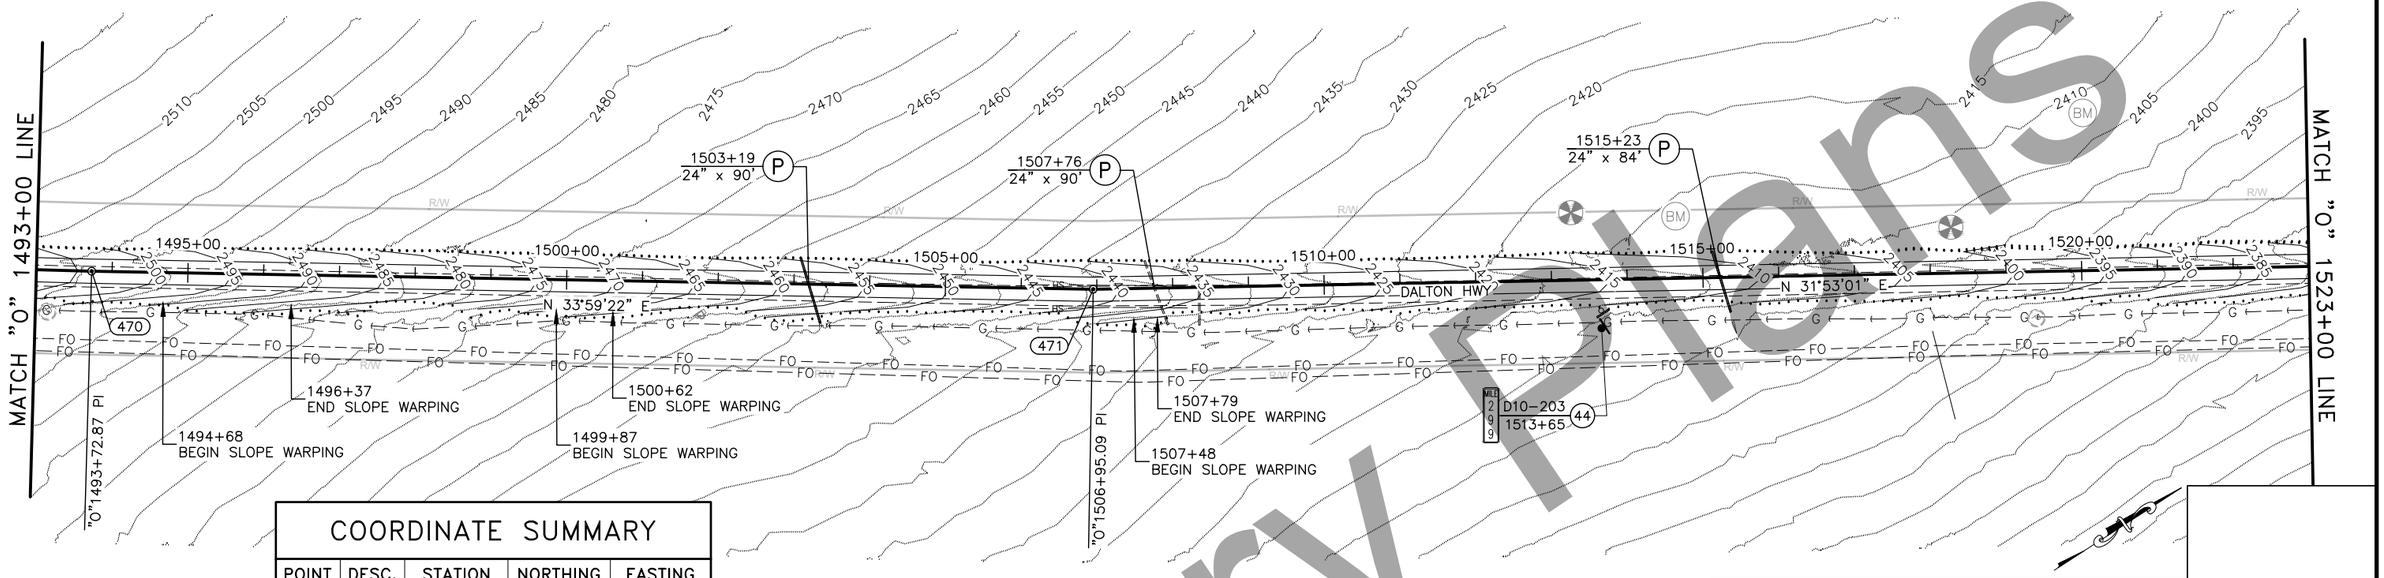

COORDINATE SUMMARY				
POINT	DESC.	STATION	NORTHING	EASTING
470	PI	1493+72.87	5371505.63	1763923.53
471	PI	1506+95.09	5372601.94	1764662.70

DALTON HIGHWAY
1493+00–1523+00

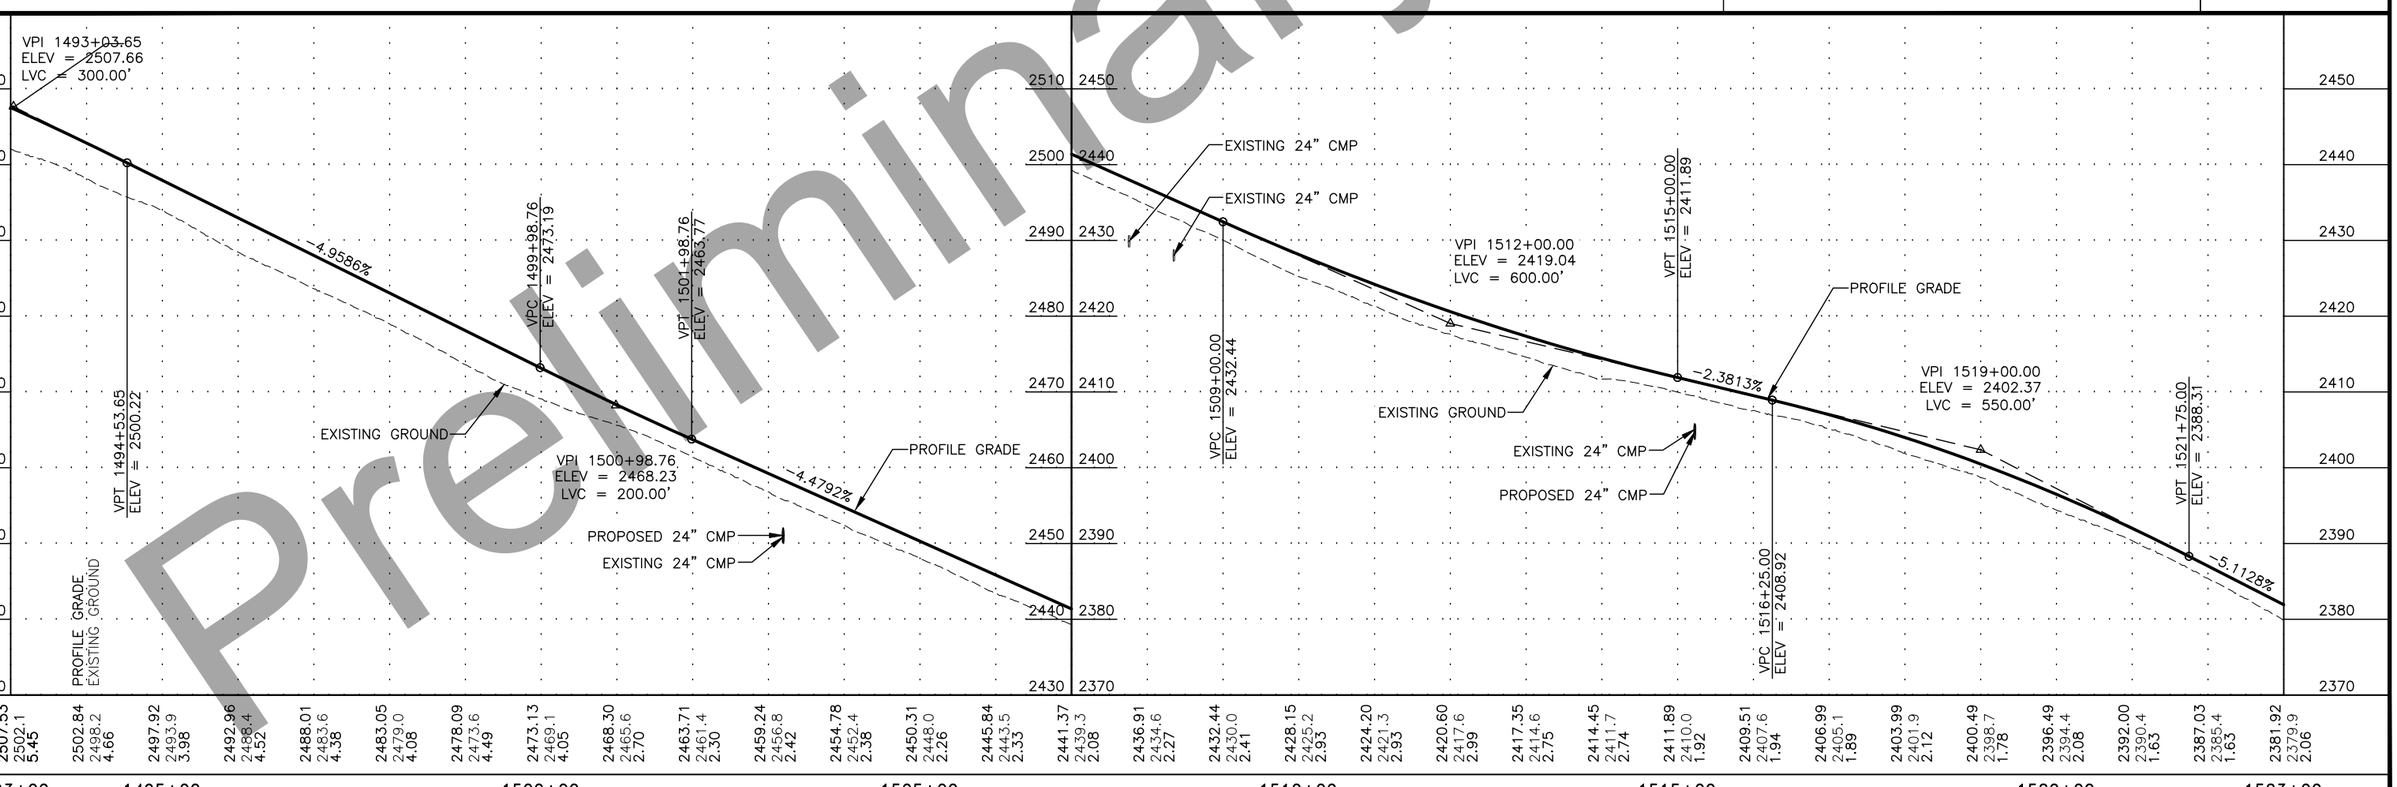

Preliminary Plans

P:\2017\17331FB-DaltonMP289-305\C\C1002cnst17331FB-F18 1493+00-1523+00 Fri, Sep/11/20 01:50pm
PLANS DEVELOPED BY: PDC INC ENGINEERS, LLC, CERT. OF AUTHORIZATION NO.: AECC605, 1028 AURORA DRIVE, FAIRBANKS, AK 99709, (907)452-1414

NO.	DATE	REVISION

STATE	PROJECT DESIGNATION	YEAR	SHEET NO.	TOTAL SHEETS
ALASKA	Z609130000/0656005	2020	F19	F30

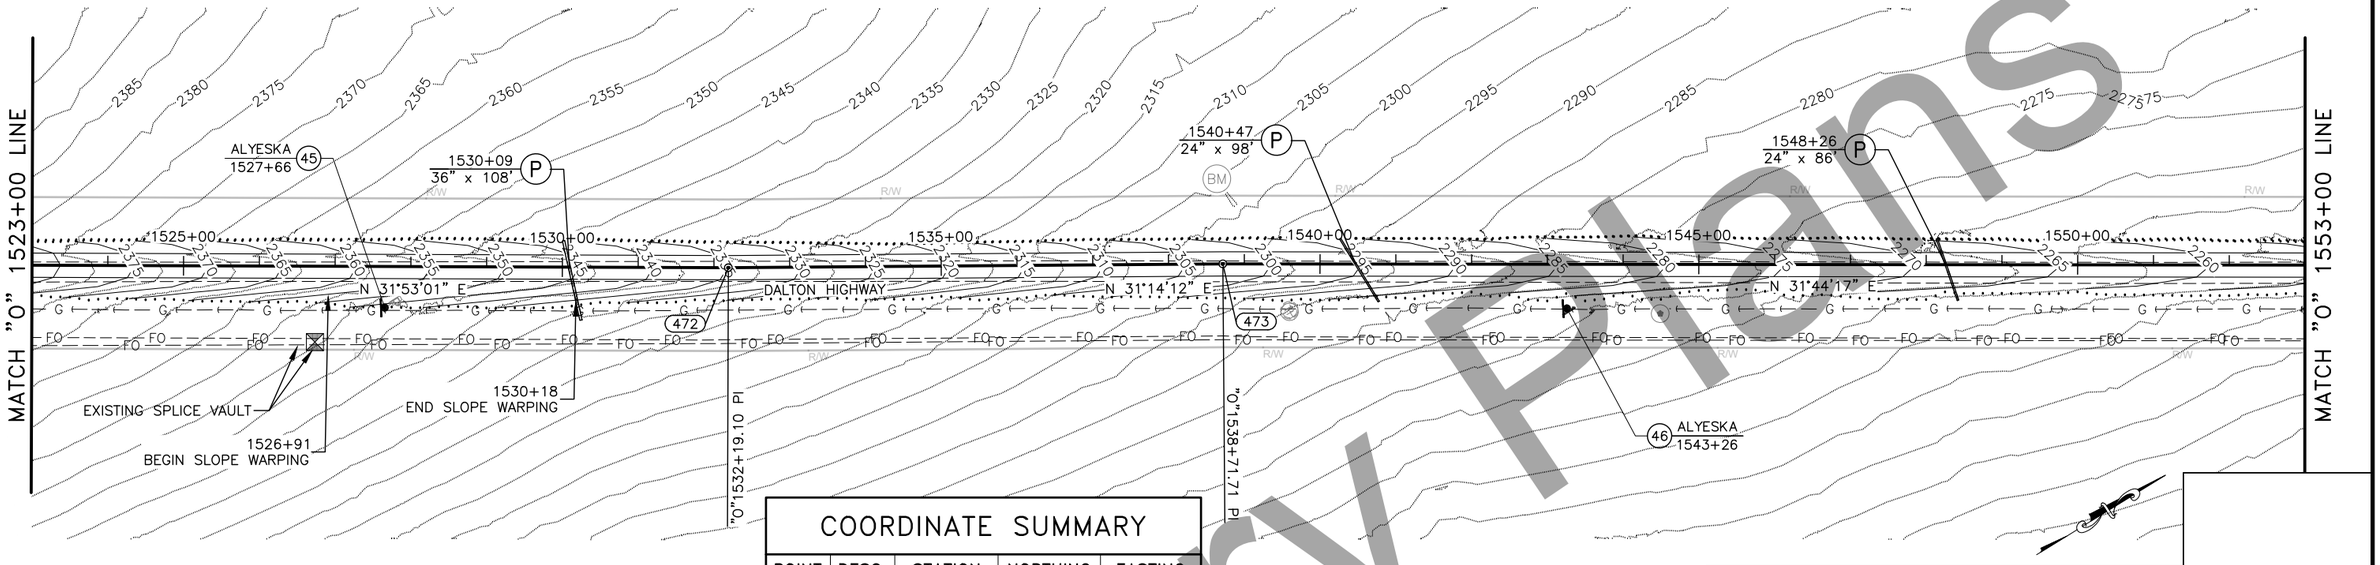

COORDINATE SUMMARY

POINT	DESC.	STATION	NORTHING	EASTING
472	PI	1532+19.10	5374745.13	1765995.87
473	PI	1538+71.71	5375303.14	1766334.30

DALTON HIGHWAY
1523+00–1553+00

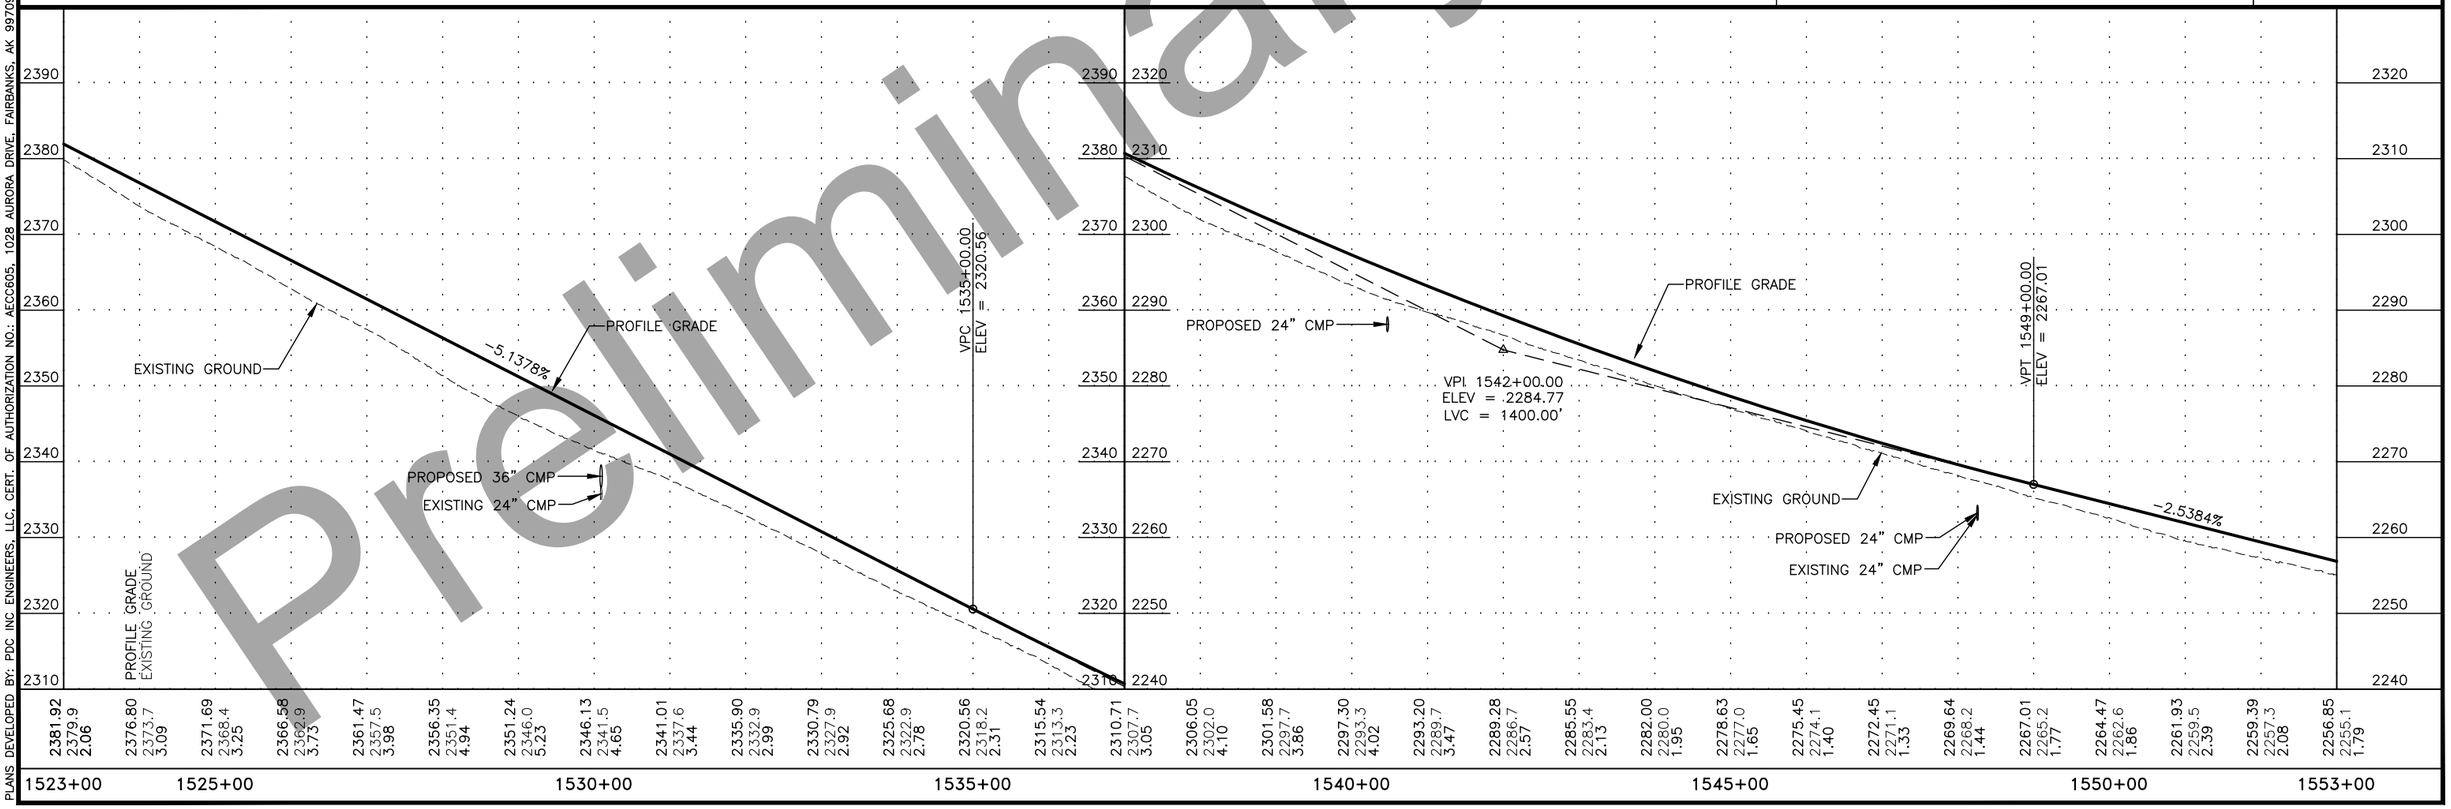

Preliminary Plans

P:\2017\17331FB-DaltonMP289-305\C\C1002cnst17331FB-F19 1523+00-1553+00 Fri, Sep/11/20 01:54pm
PLANS DEVELOPED BY: PDC INC ENGINEERS, LLC, CERT. OF AUTHORIZATION NO.: AECC605, 1028 AURORA DRIVE, FAIRBANKS, AK 99709, (907)452-1414

NO.	DATE	REVISION

STATE	PROJECT DESIGNATION	YEAR	SHEET NO.	TOTAL SHEETS
ALASKA	Z609130000/0656005	2020	F20	F30

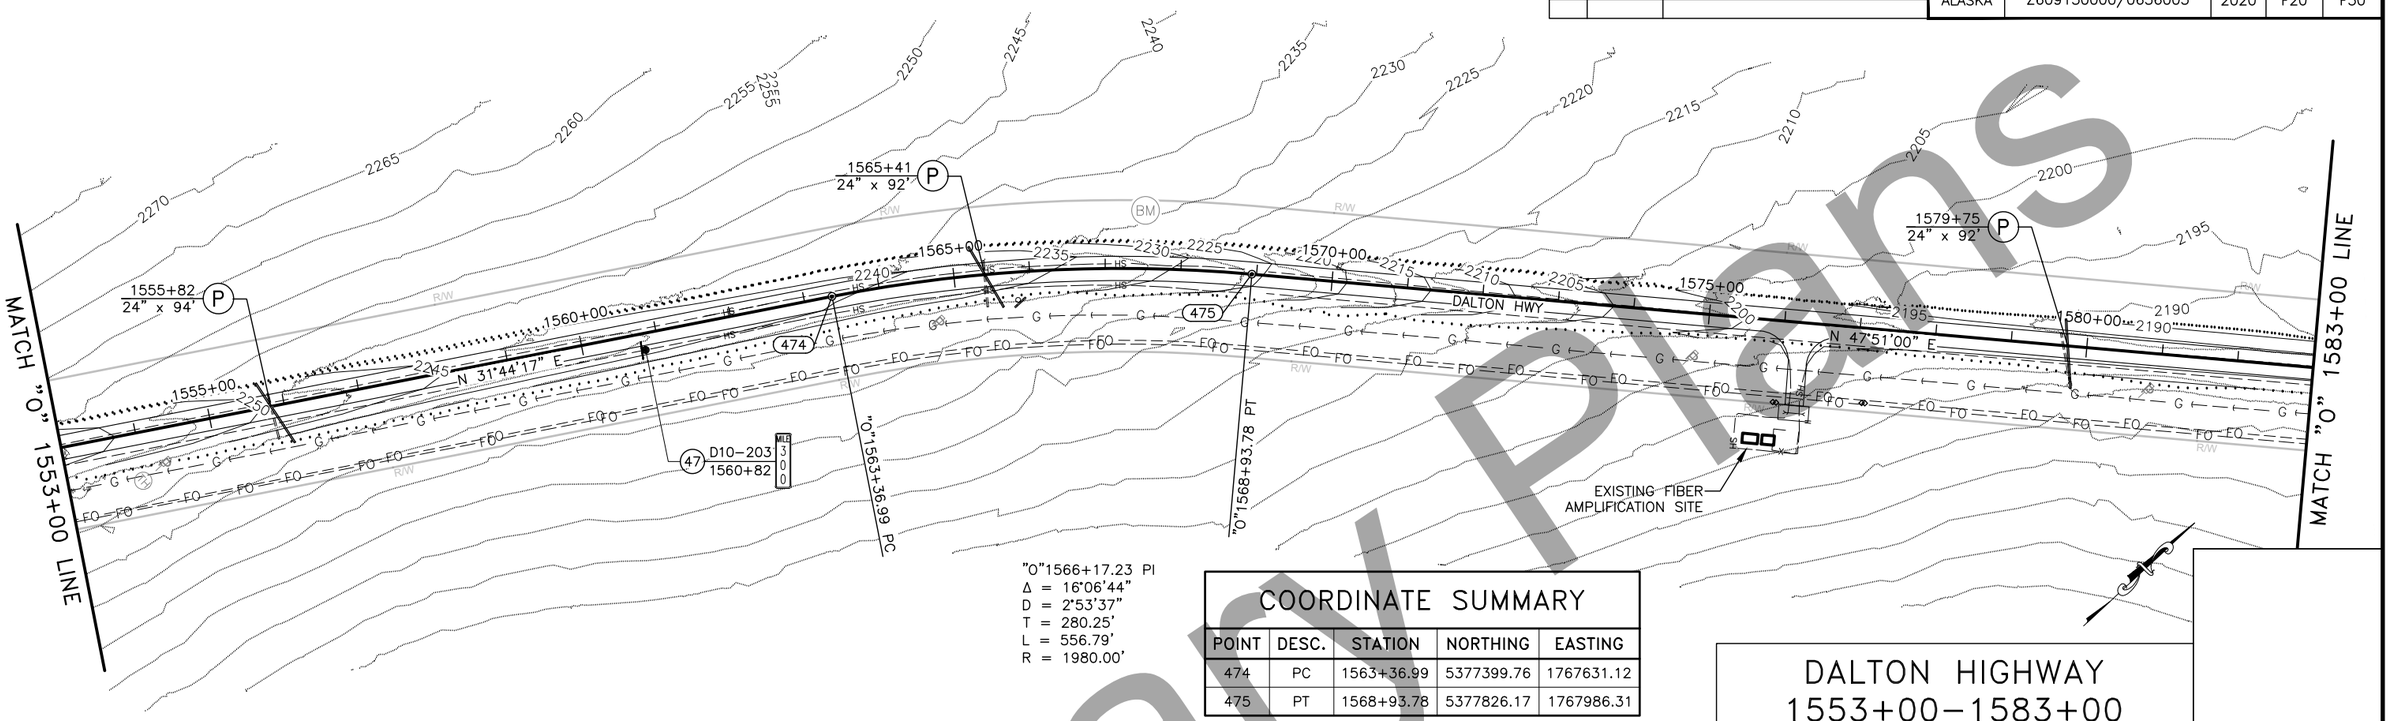

COORDINATE SUMMARY

POINT	DESC.	STATION	NORTHING	EASTING
474	PC	1563+36.99	5377399.76	1767631.12
475	PT	1568+93.78	5377826.17	1767986.31

DALTON HIGHWAY
1553+00–1583+00

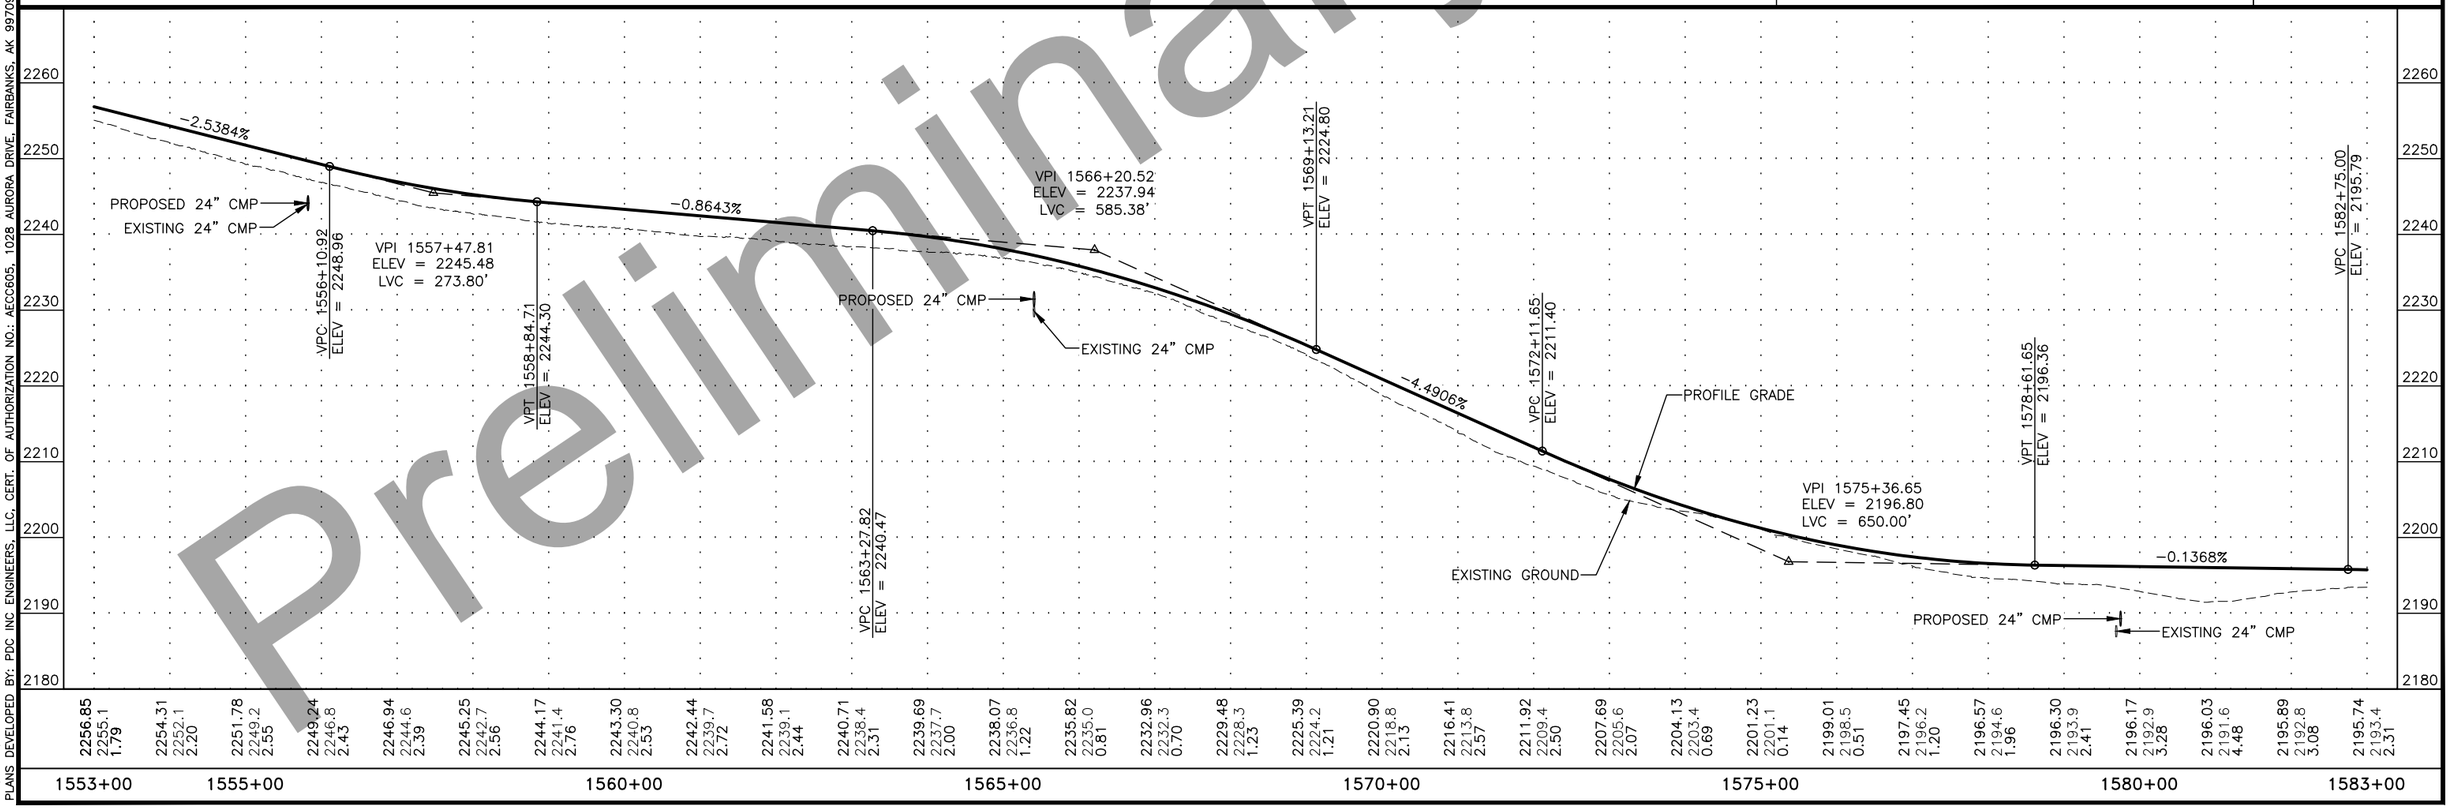

Preliminary Plans

P:\2017\17331FB-DaltonMP289-305\C\C1002cnst17331FB-F20 1553+00-1583+00 Fri, Sep/11/20 01:59pm
PLANS DEVELOPED BY: PDC INC ENGINEERS, LLC, CERT. OF AUTHORIZATION NO.: AECC605, 1028 AURORA DRIVE, FAIRBANKS, AK 99709, (907)452-1414

NO.	DATE	REVISION

STATE	PROJECT DESIGNATION	YEAR	SHEET NO.	TOTAL SHEETS
ALASKA	Z609130000/0656005	2020	F21	F30

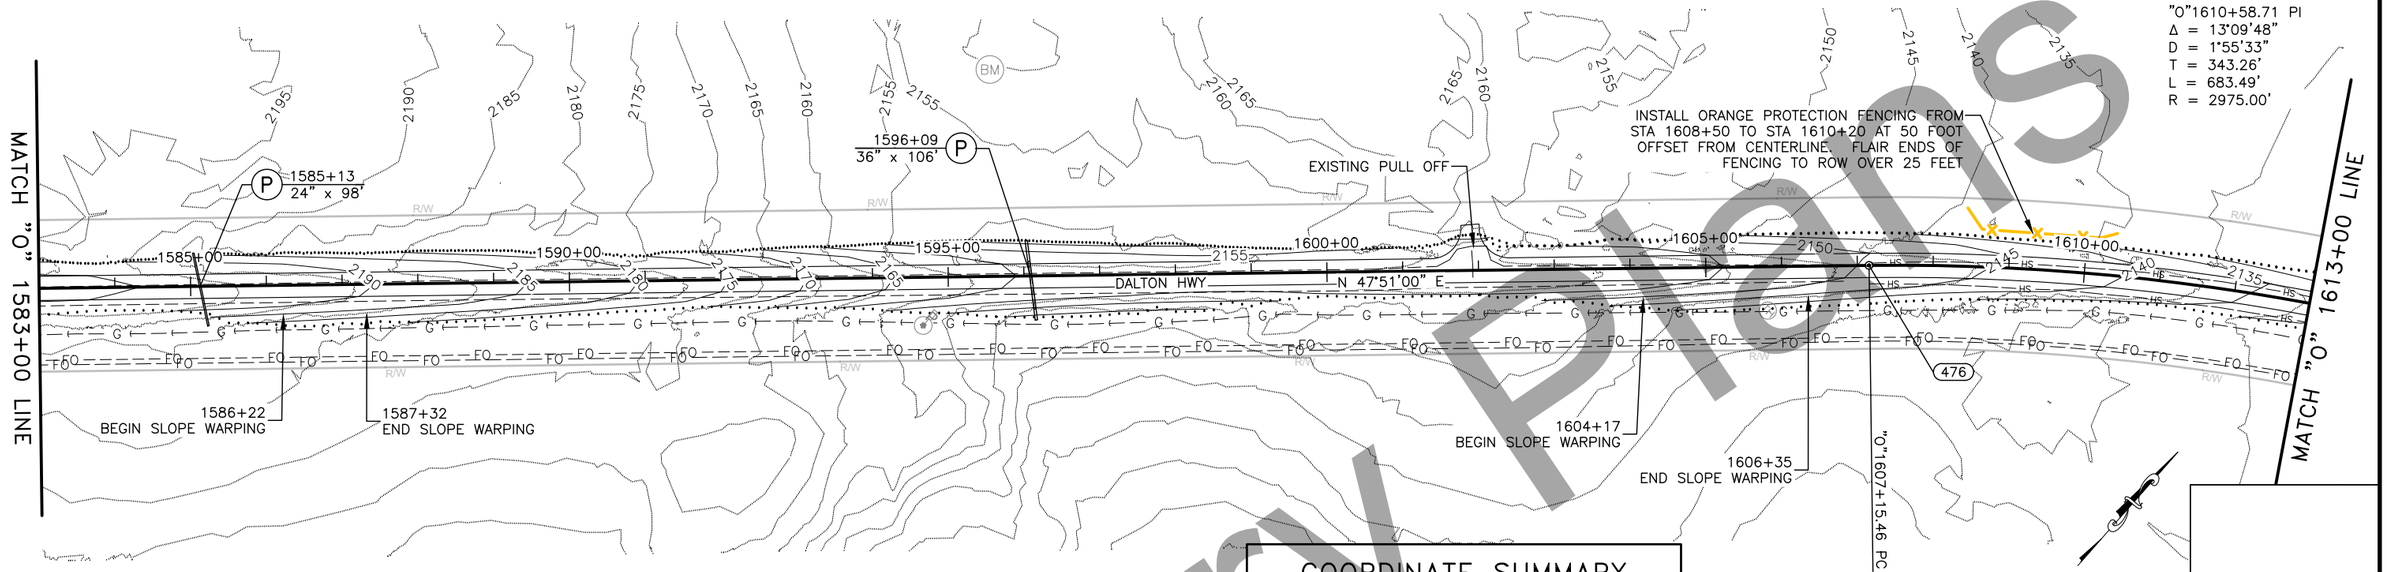

COORDINATE SUMMARY

POINT	DESC.	STATION	NORTHING	EASTING
476	PC	1607+15.46	5380390.79	1770819.67

DALTON HIGHWAY
1583+00–1613+00

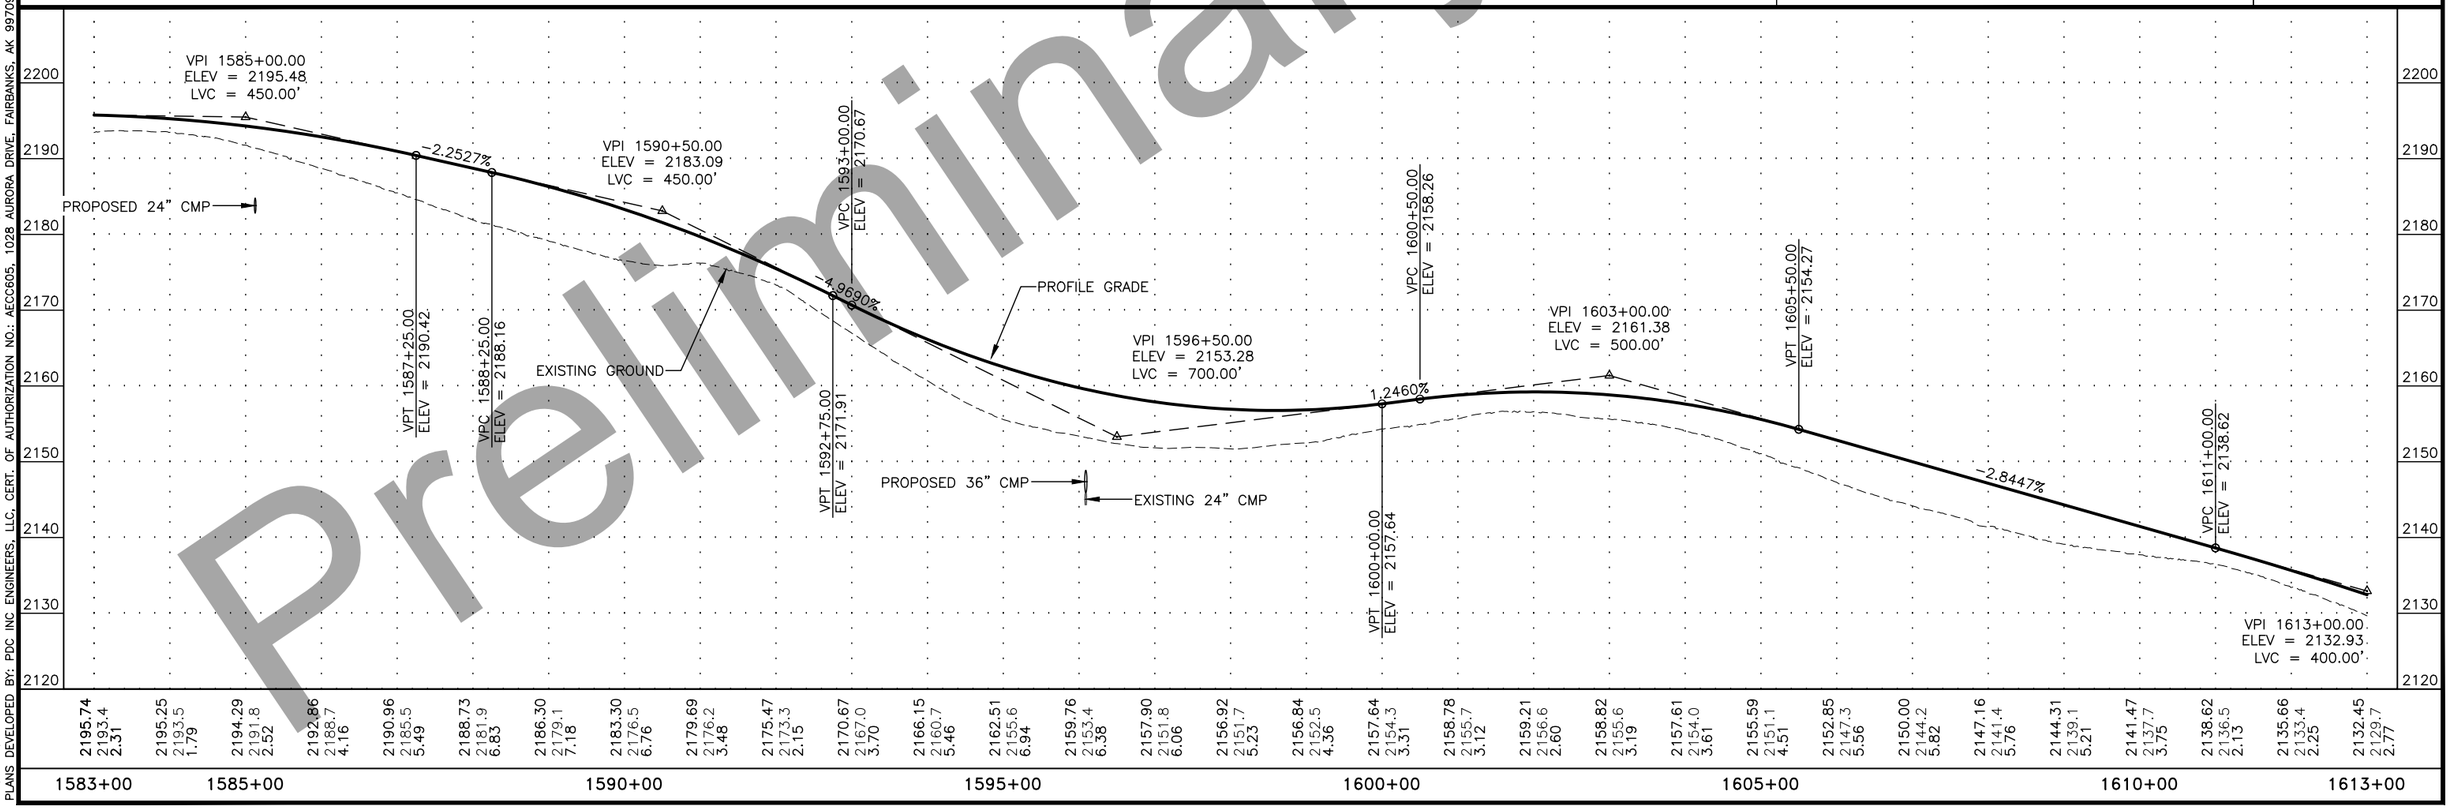

Preliminary Plans

P:\2017\17331FB-DaltonMP289-305\C\C1002cnst17331FB-F21 1583+00-1613+00 Fri, Sep/11/20 02:03pm
PLANS DEVELOPED BY: PDC INC ENGINEERS, LLC, CERT. OF AUTHORIZATION NO.: AECC605, 1028 AURORA DRIVE, FAIRBANKS, AK 99709, (907)452-1414

NO.	DATE	REVISION

STATE	PROJECT DESIGNATION	YEAR	SHEET NO.	TOTAL SHEETS
ALASKA	Z609130000/0656005	2020	F22	F30

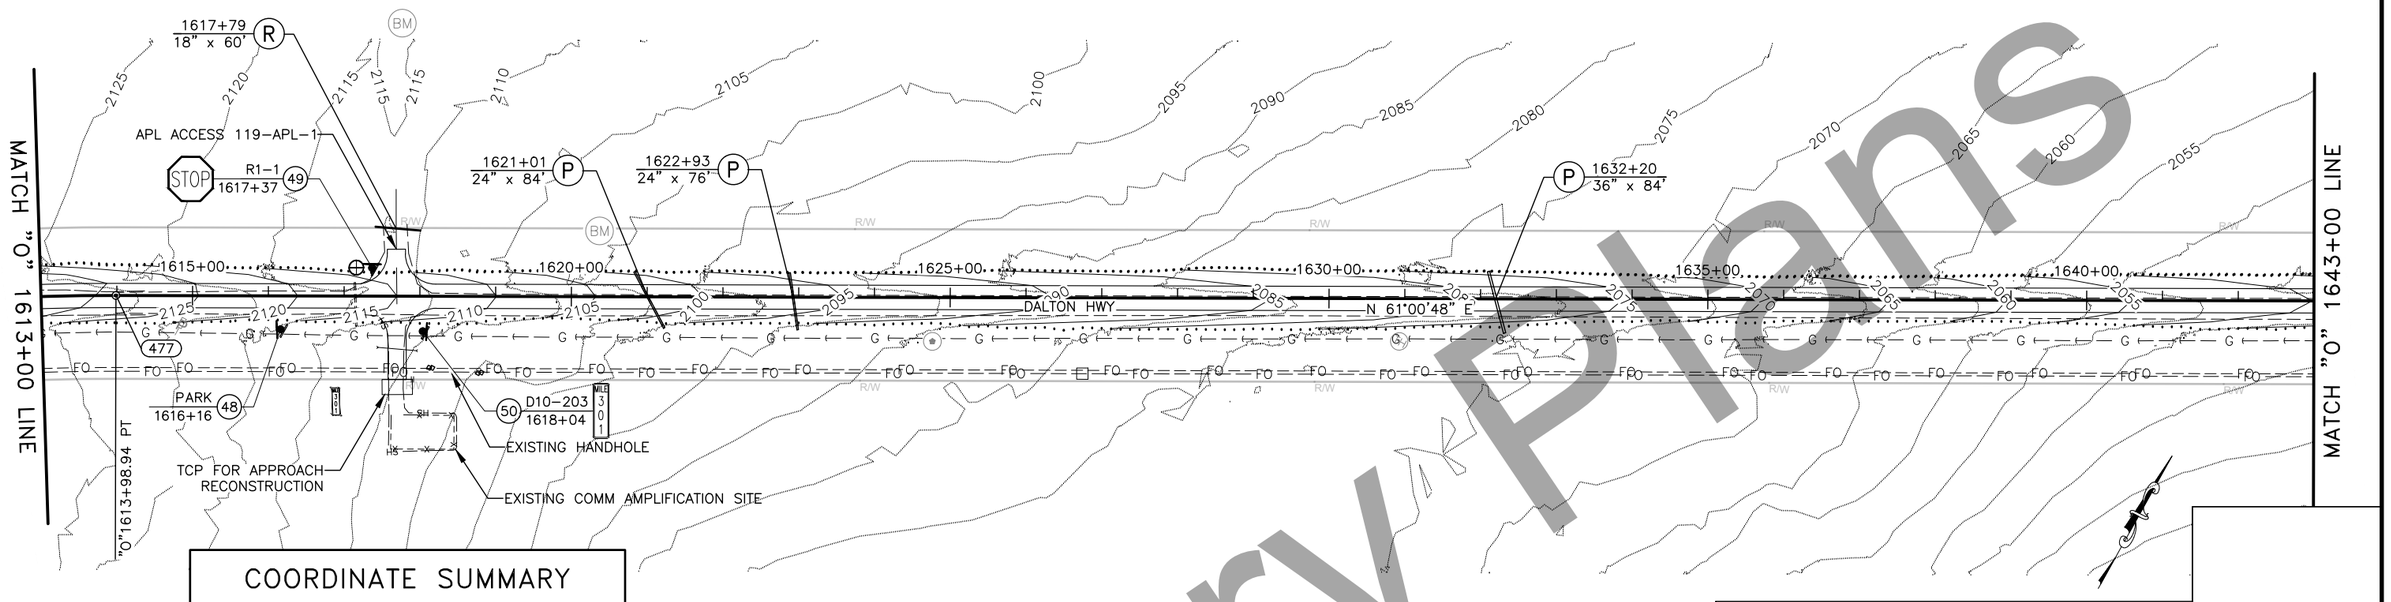

COORDINATE SUMMARY

POINT	DESC.	STATION	NORTHING	EASTING
477	PT	1613+98.94	5380787.48	1771374.42

DALTON HIGHWAY
1613+00–1643+00

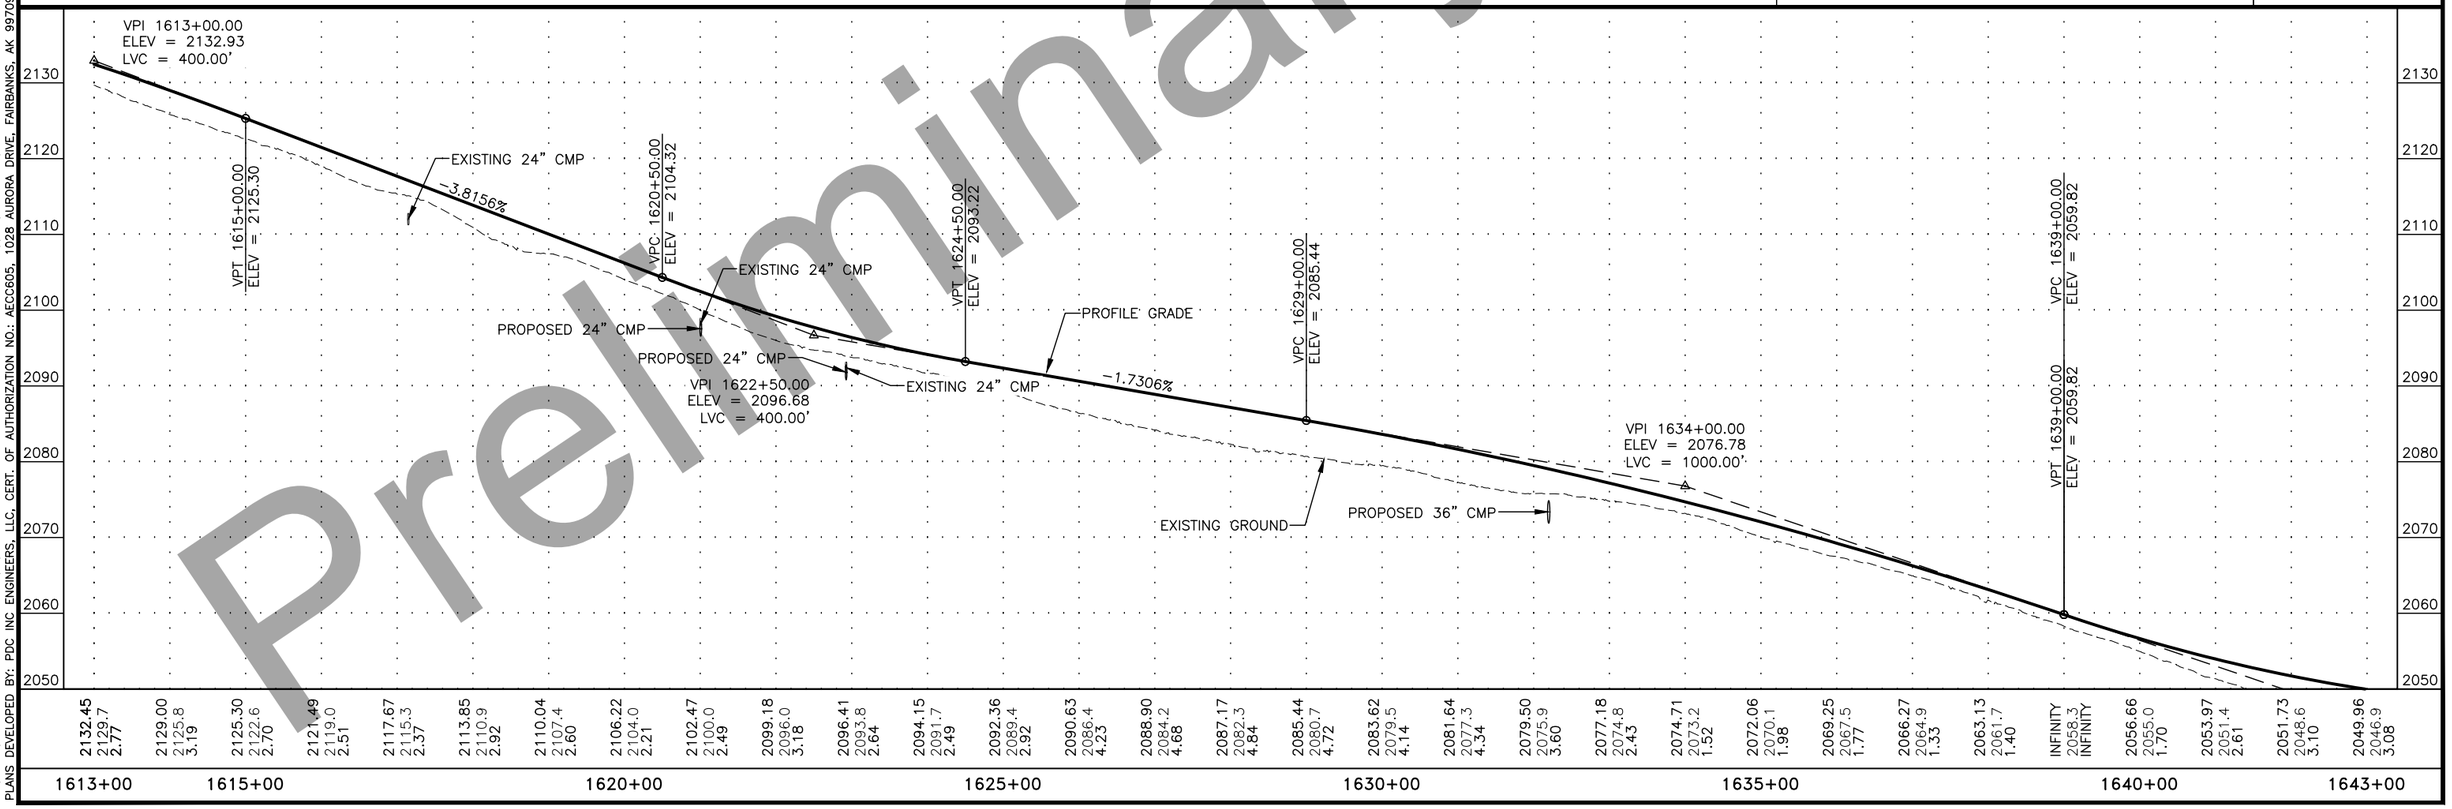

Preliminary Plans

P:\2017\17331FB-DaltonMP289-305\C\C1002cnst17331FB-F22 1613+00-1643+00 Fri, Sep/11/20 02:07pm
PLANS DEVELOPED BY: PDC INC ENGINEERS, LLC, CERT. OF AUTHORIZATION NO.: AECC605, 1028 AURORA DRIVE, FAIRBANKS, AK 99709, (907)452-1414

NO.	DATE	REVISION

STATE	PROJECT DESIGNATION	YEAR	SHEET NO.	TOTAL SHEETS
ALASKA	Z609130000/0656005	2020	F23	F30

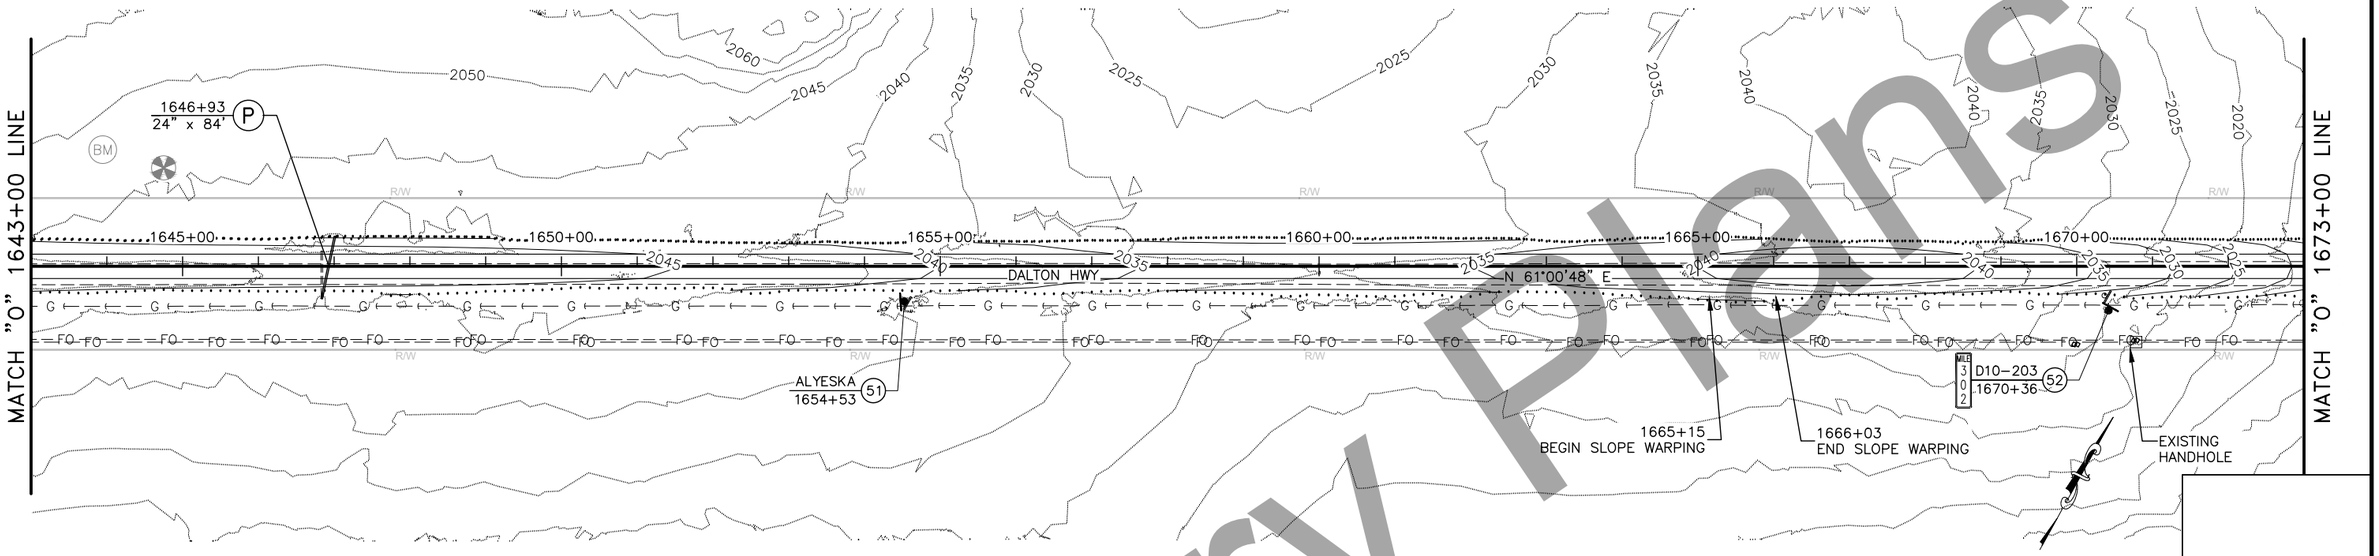

DALTON HIGHWAY
1643+00–1673+00

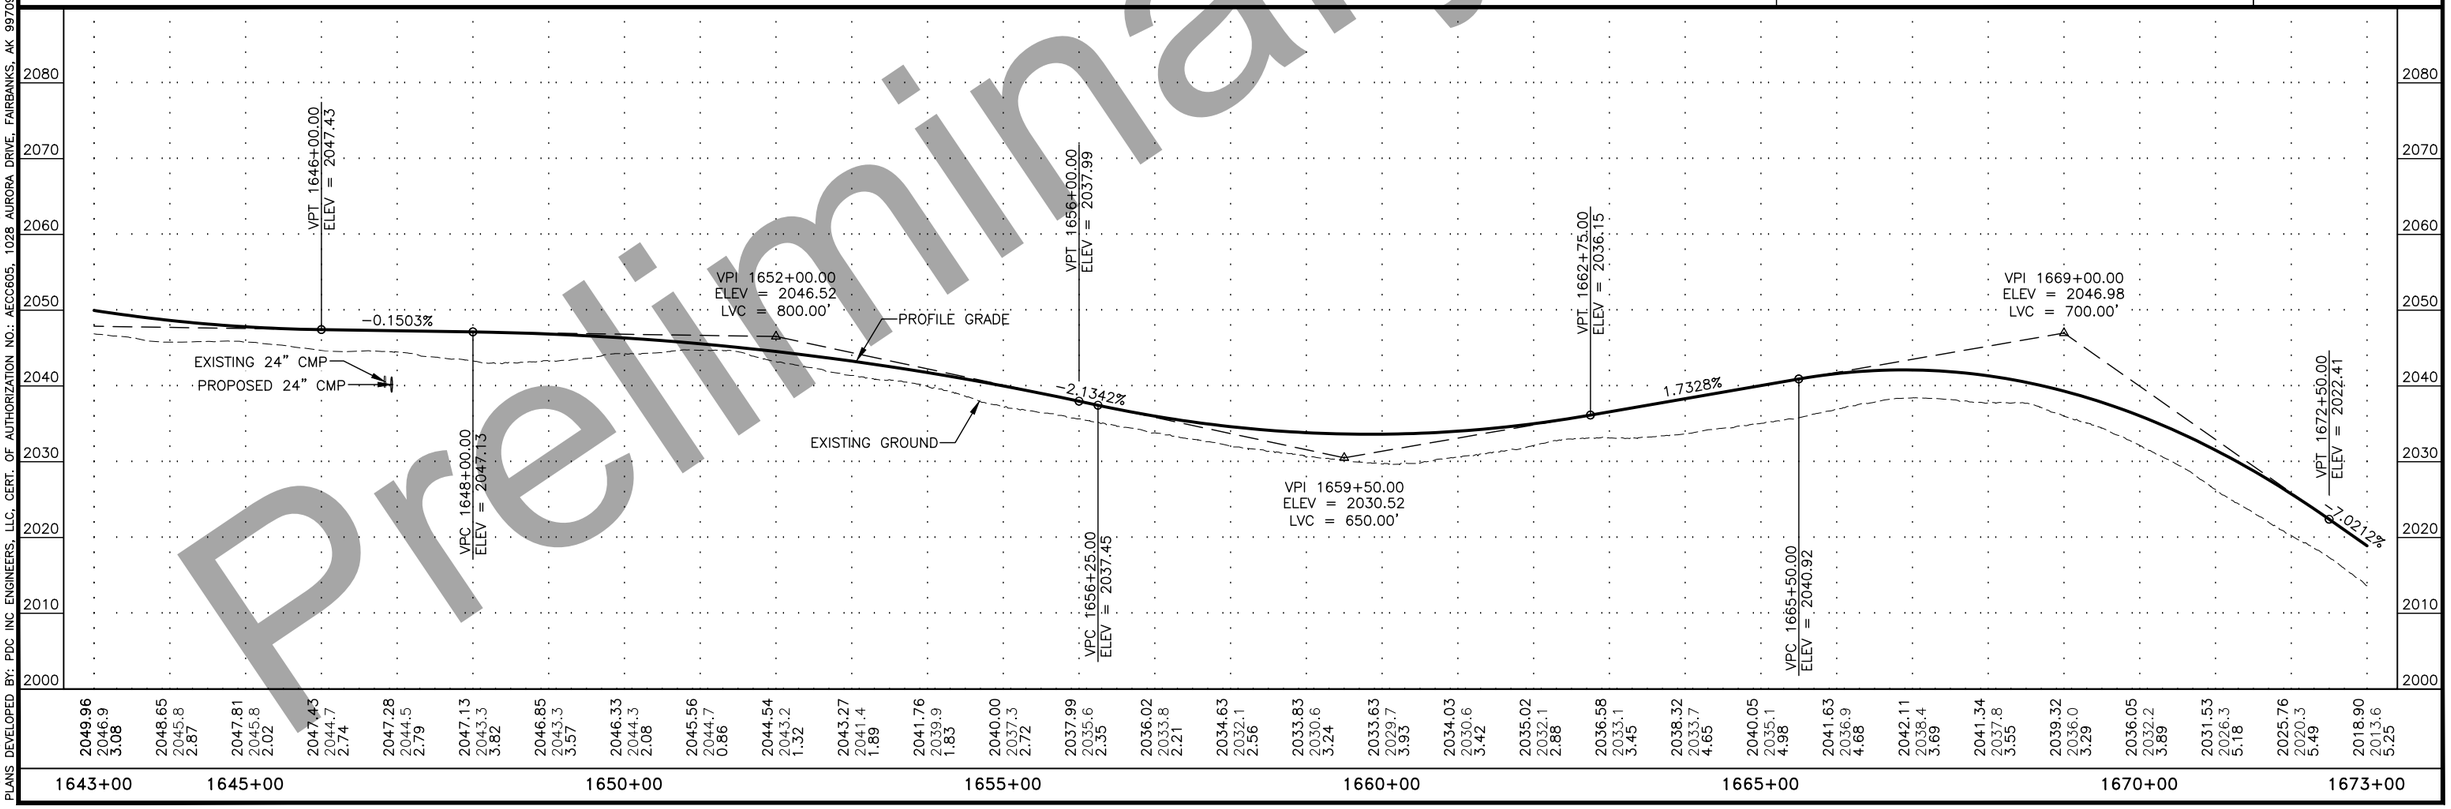

Preliminary Plans

P:\2017\17331FB-DaltonMP289-305\C\C1002cnst17331FB-F23 1643+00-1673+00 Fri, Sep/11/20 02:12pm
PLANS DEVELOPED BY: PDC INC ENGINEERS, LLC, CERT. OF AUTHORIZATION NO.: AECC605, 1028 AURORA DRIVE, FAIRBANKS, AK 99709, (907)452-1414

NO.	DATE	REVISION

STATE	PROJECT DESIGNATION	YEAR	SHEET NO.	TOTAL SHEETS
ALASKA	Z609130000/0656005	2020	F24	F30

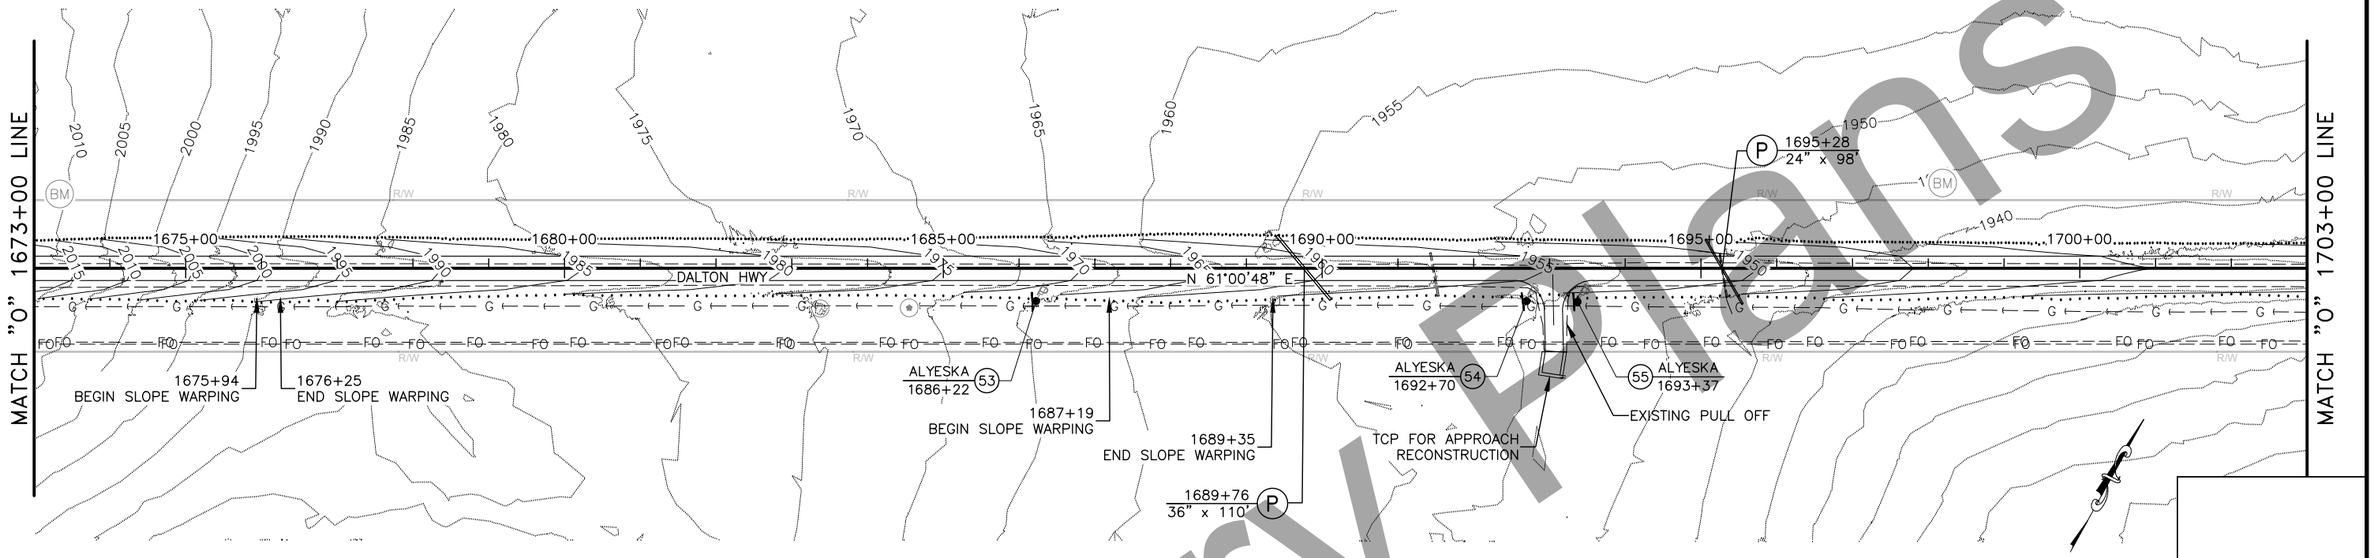

DALTON HIGHWAY
1673+00–1703+00

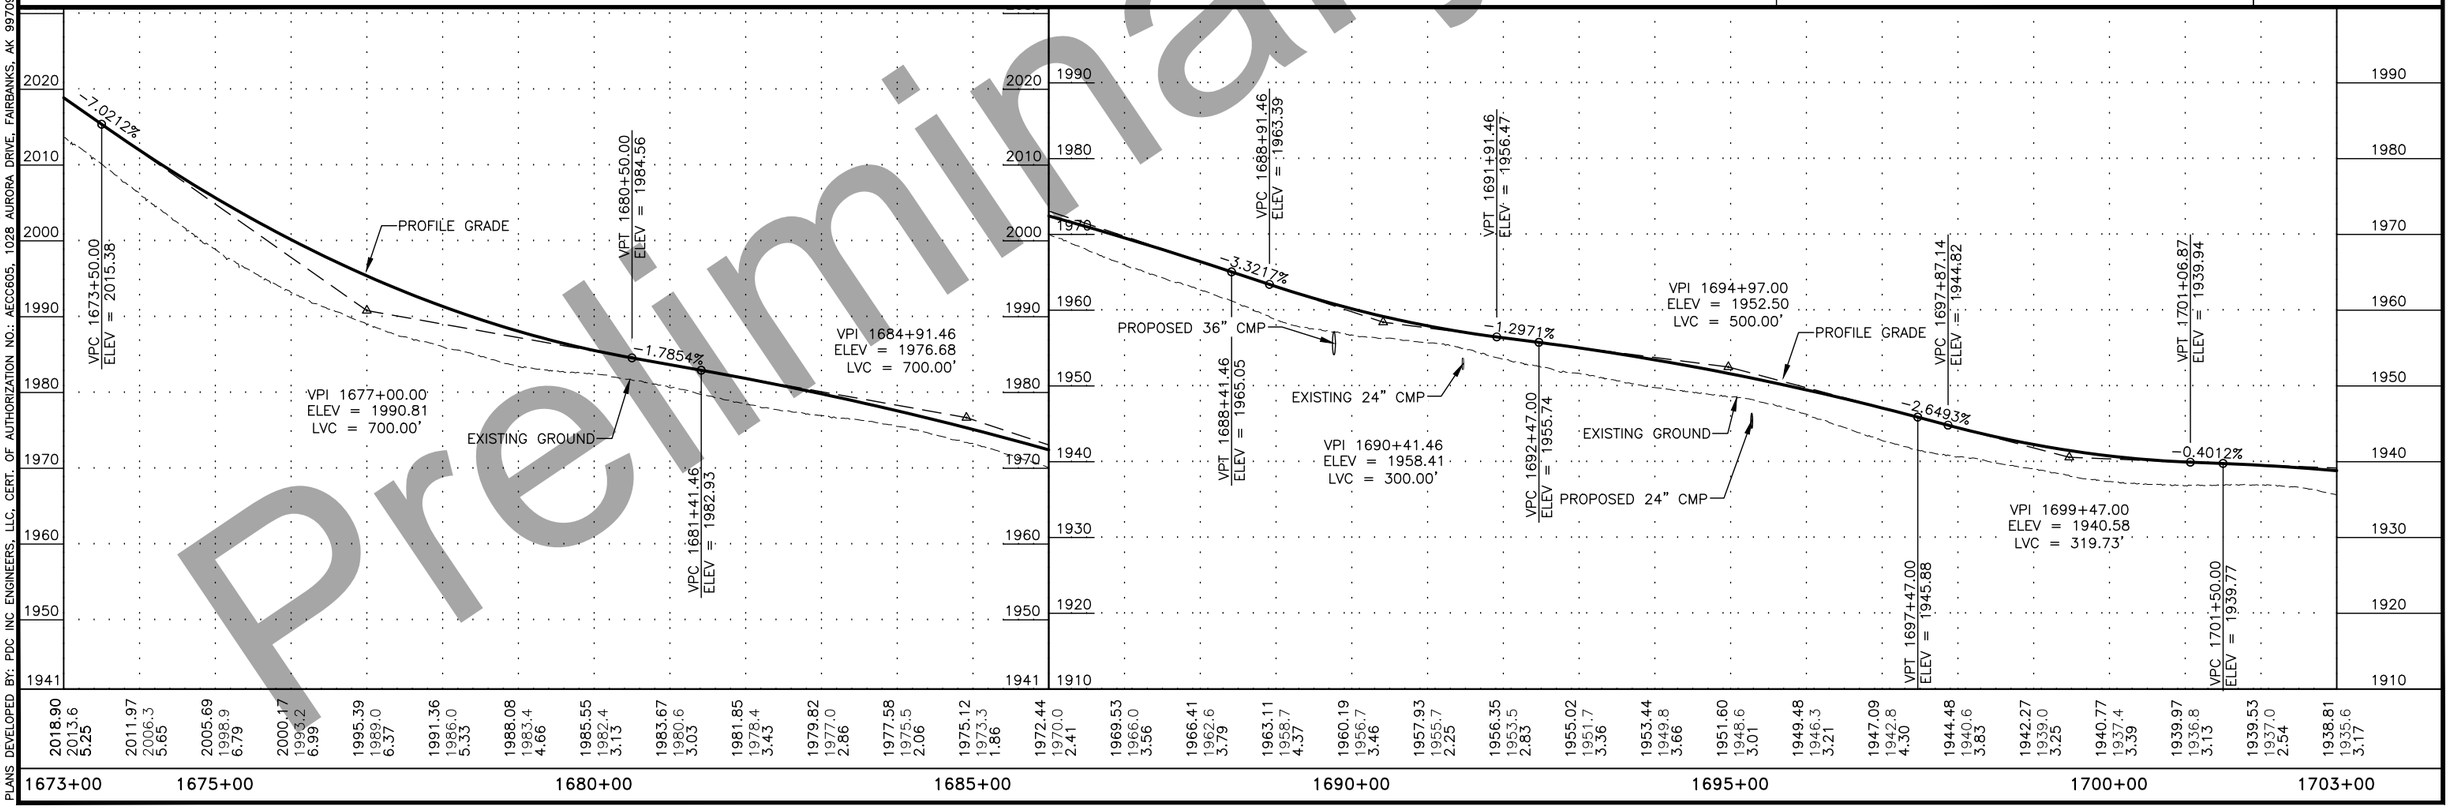

Preliminary Plans

P:\2017\17331FB-DaltonMP289-305\C\C1002cnst17331FB-F24 1673+00-1703+00 Fri, Sep/11/20 02:16pm
PLANS DEVELOPED BY: PDC INC ENGINEERS, LLC, CERT. OF AUTHORIZATION NO.: AECC605, 1028 AURORA DRIVE, FAIRBANKS, AK 99709, (907)452-1414

NO.	DATE	REVISION

STATE	PROJECT DESIGNATION	YEAR	SHEET NO.	TOTAL SHEETS
ALASKA	Z609130000/0656005	2020	F25	F30

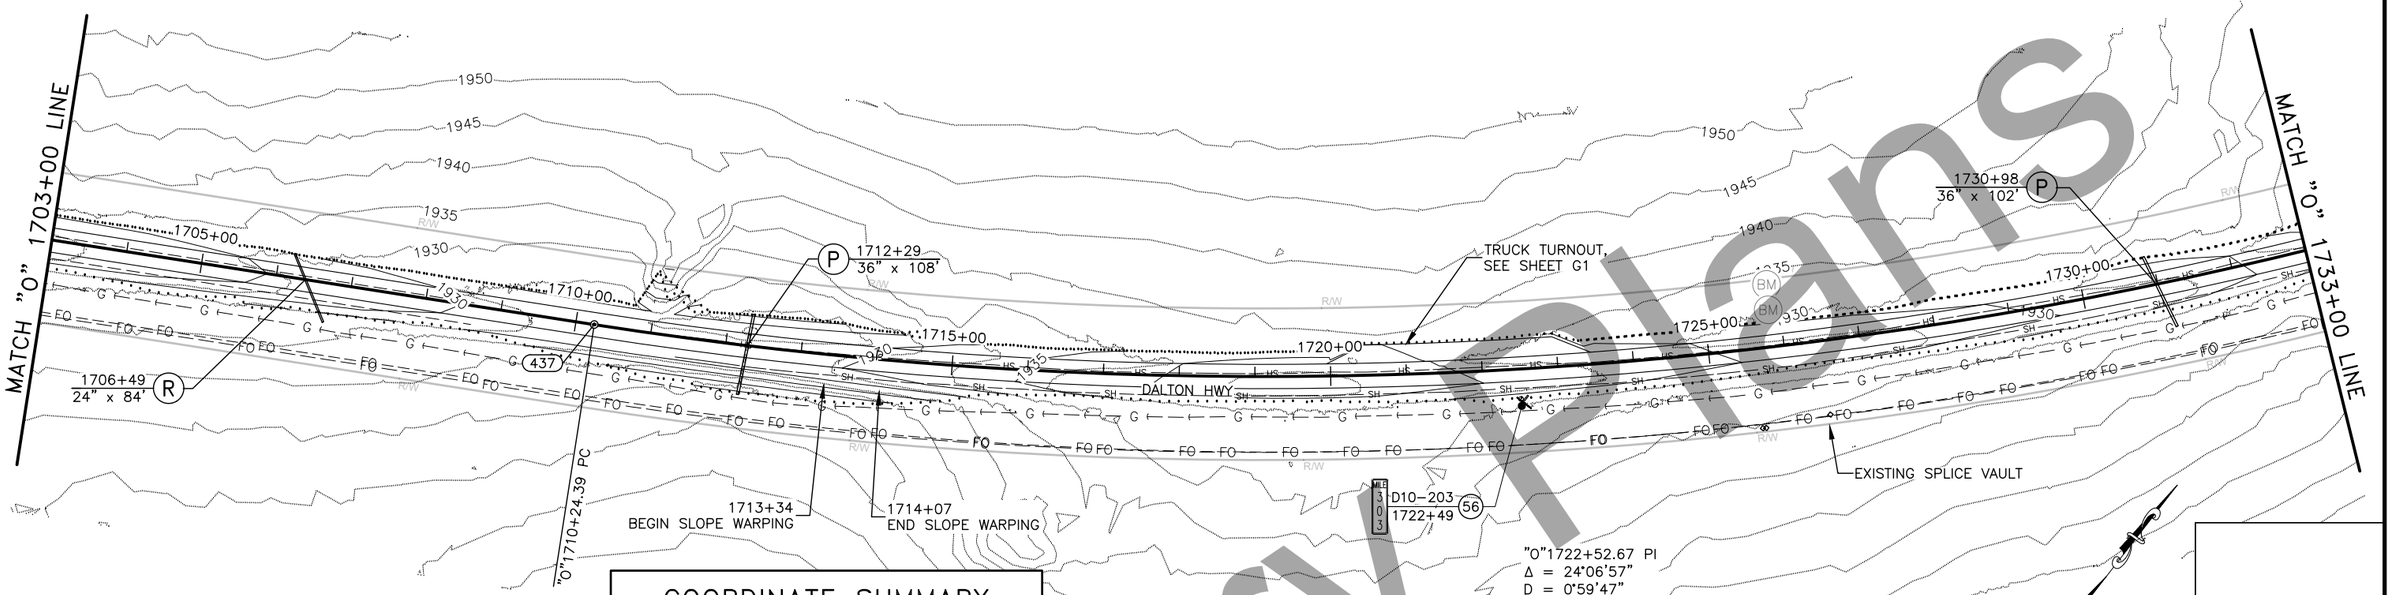

COORDINATE SUMMARY

POINT	DESC.	STATION	NORTHING	EASTING
437	PC	1710+24.39	5385452.01	1779794.12

DALTON HIGHWAY
1703+00–1733+00

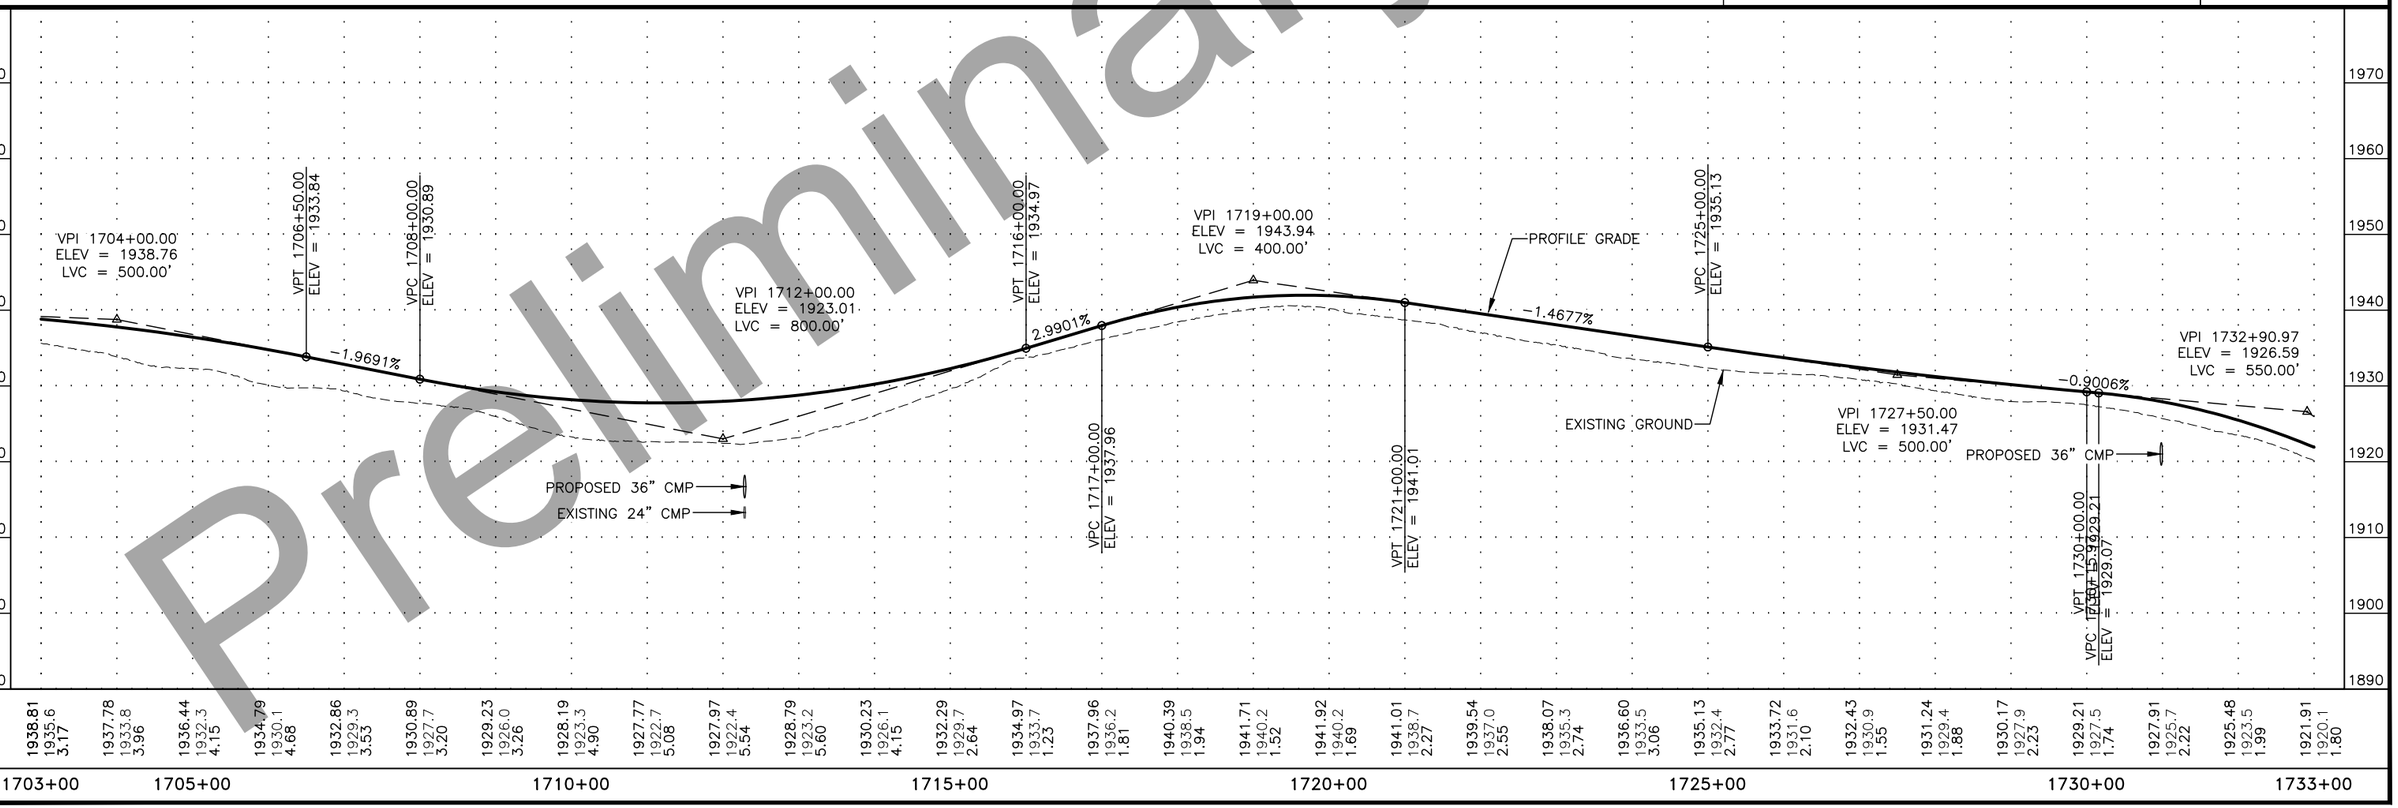

Preliminary Plans

P:\2017\17331FB-DaltonMP289-305\C\C1002cnst17331FB-F25 1703+00-1733+00 Fri, Sep/11/20 02:21pm
PLANS DEVELOPED BY: PDC INC ENGINEERS, LLC, CERT. OF AUTHORIZATION NO.: AECC605, 1028 AURORA DRIVE, FAIRBANKS, AK 99709, (907)452-1414

NO.	DATE	REVISION

STATE	PROJECT DESIGNATION	YEAR	SHEET NO.	TOTAL SHEETS
ALASKA	Z609130000/0656005	2020	F26	F30

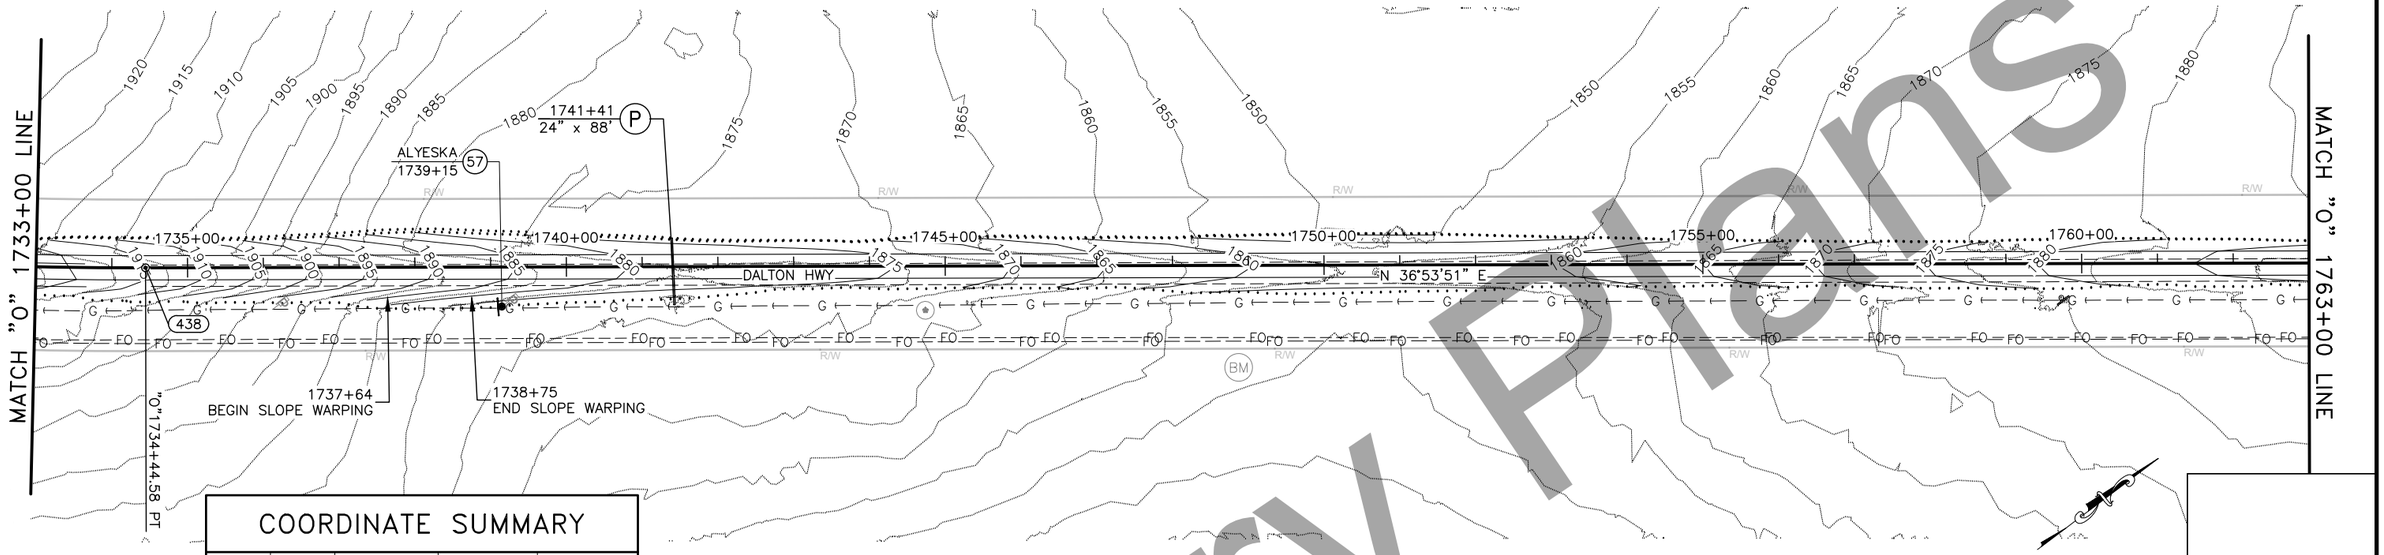

COORDINATE SUMMARY

POINT	DESC.	STATION	NORTHING	EASTING
438	PT	1734+44.58	5387029.51	1781605.98

DALTON HIGHWAY
1733+00–1763+00

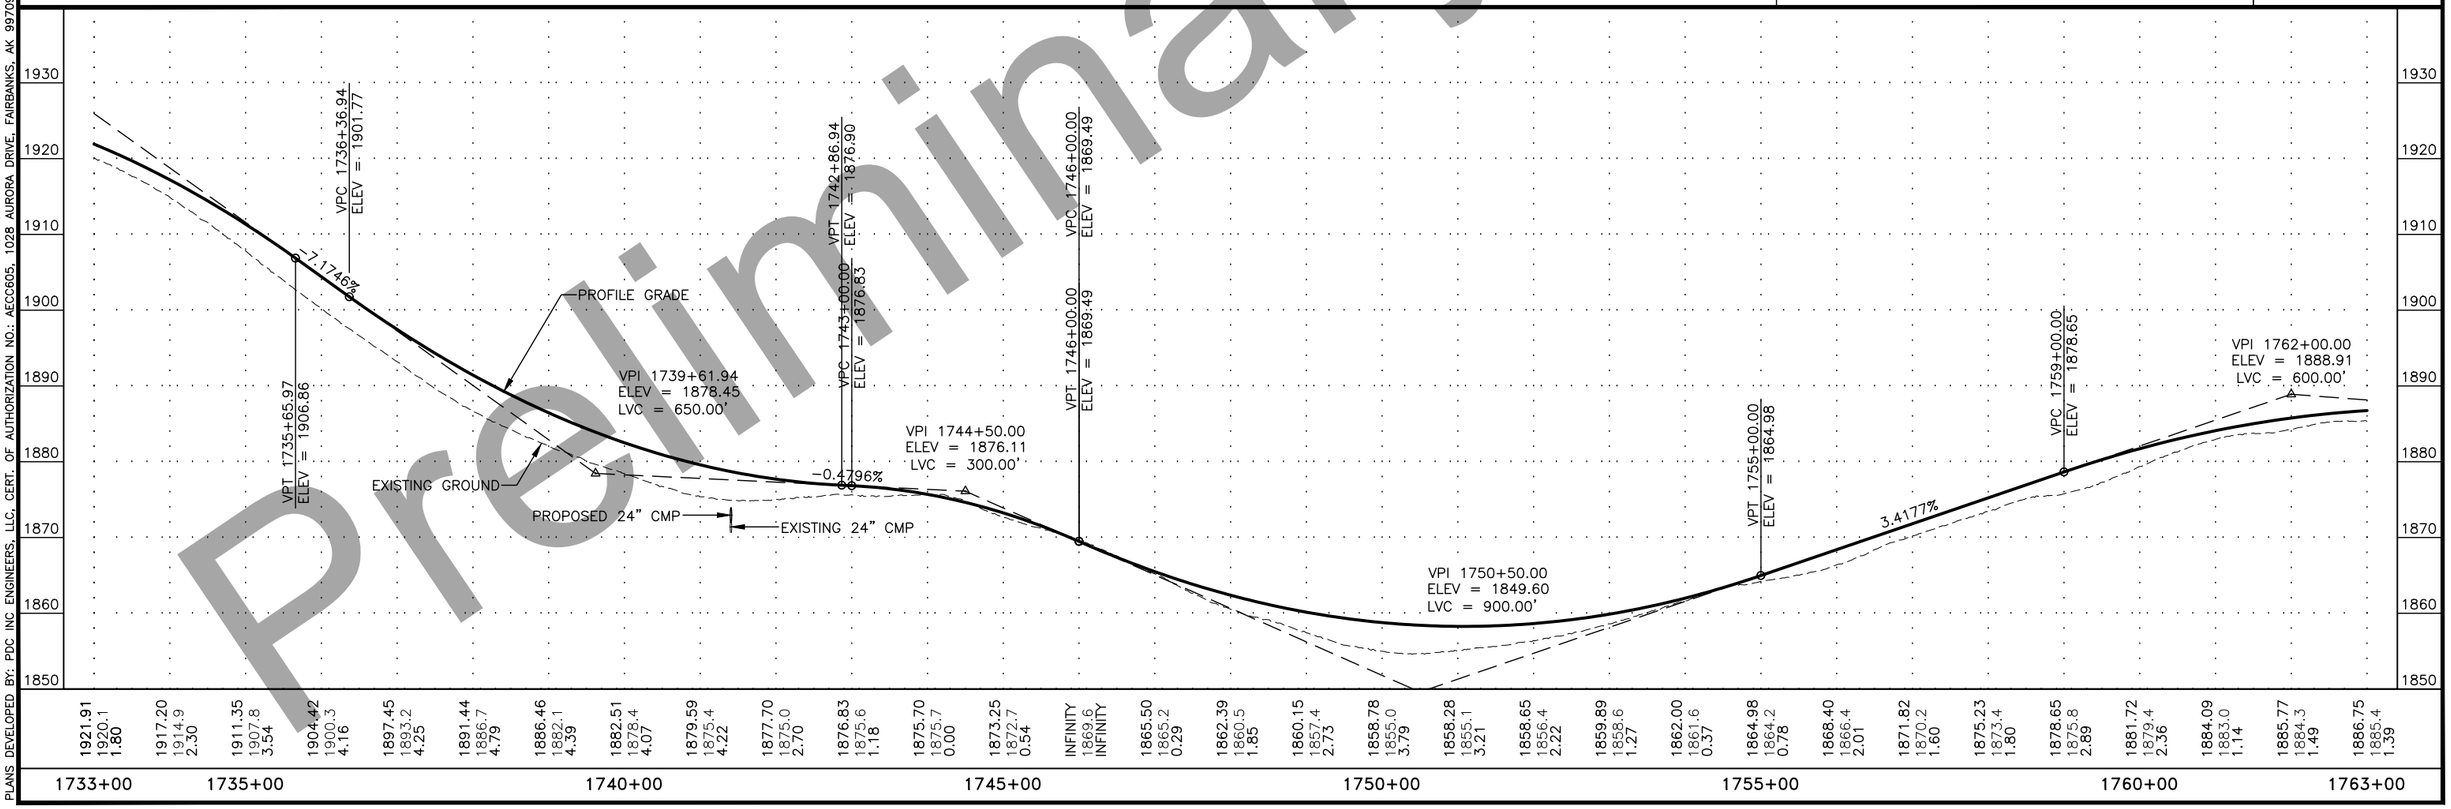

Preliminary Plans

P:\2017\17331FB-DaltonMP289-305\C\C1002cnst17331FB-F26 1733+00-1763+00 Fri, Sep/11/20 02:25pm
PLANS DEVELOPED BY: PDC INC ENGINEERS, LLC, CERT. OF AUTHORIZATION NO.: AECC605, 1028 AURORA DRIVE, FAIRBANKS, AK 99709, (907)452-1414

NO.	DATE	REVISION

STATE	PROJECT DESIGNATION	YEAR	SHEET NO.	TOTAL SHEETS
ALASKA	Z609130000/0656005	2020	F27	F30

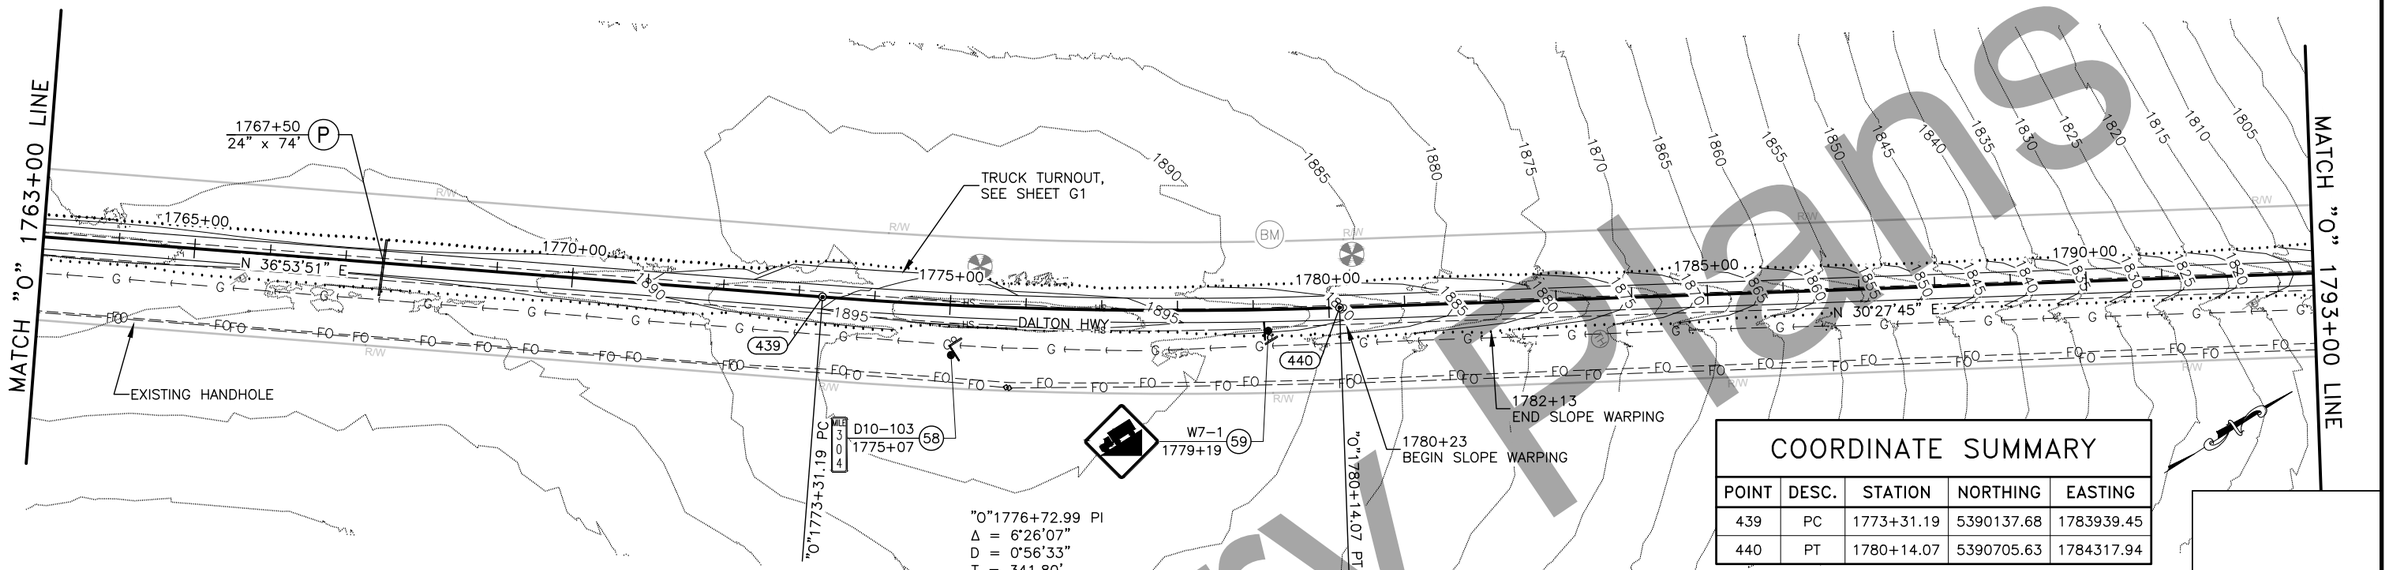

COORDINATE SUMMARY

POINT	DESC.	STATION	NORTHING	EASTING
439	PC	1773+31.19	5390137.68	1783939.45
440	PT	1780+14.07	5390705.63	1784317.94

DALTON HIGHWAY
1763+00–1793+00

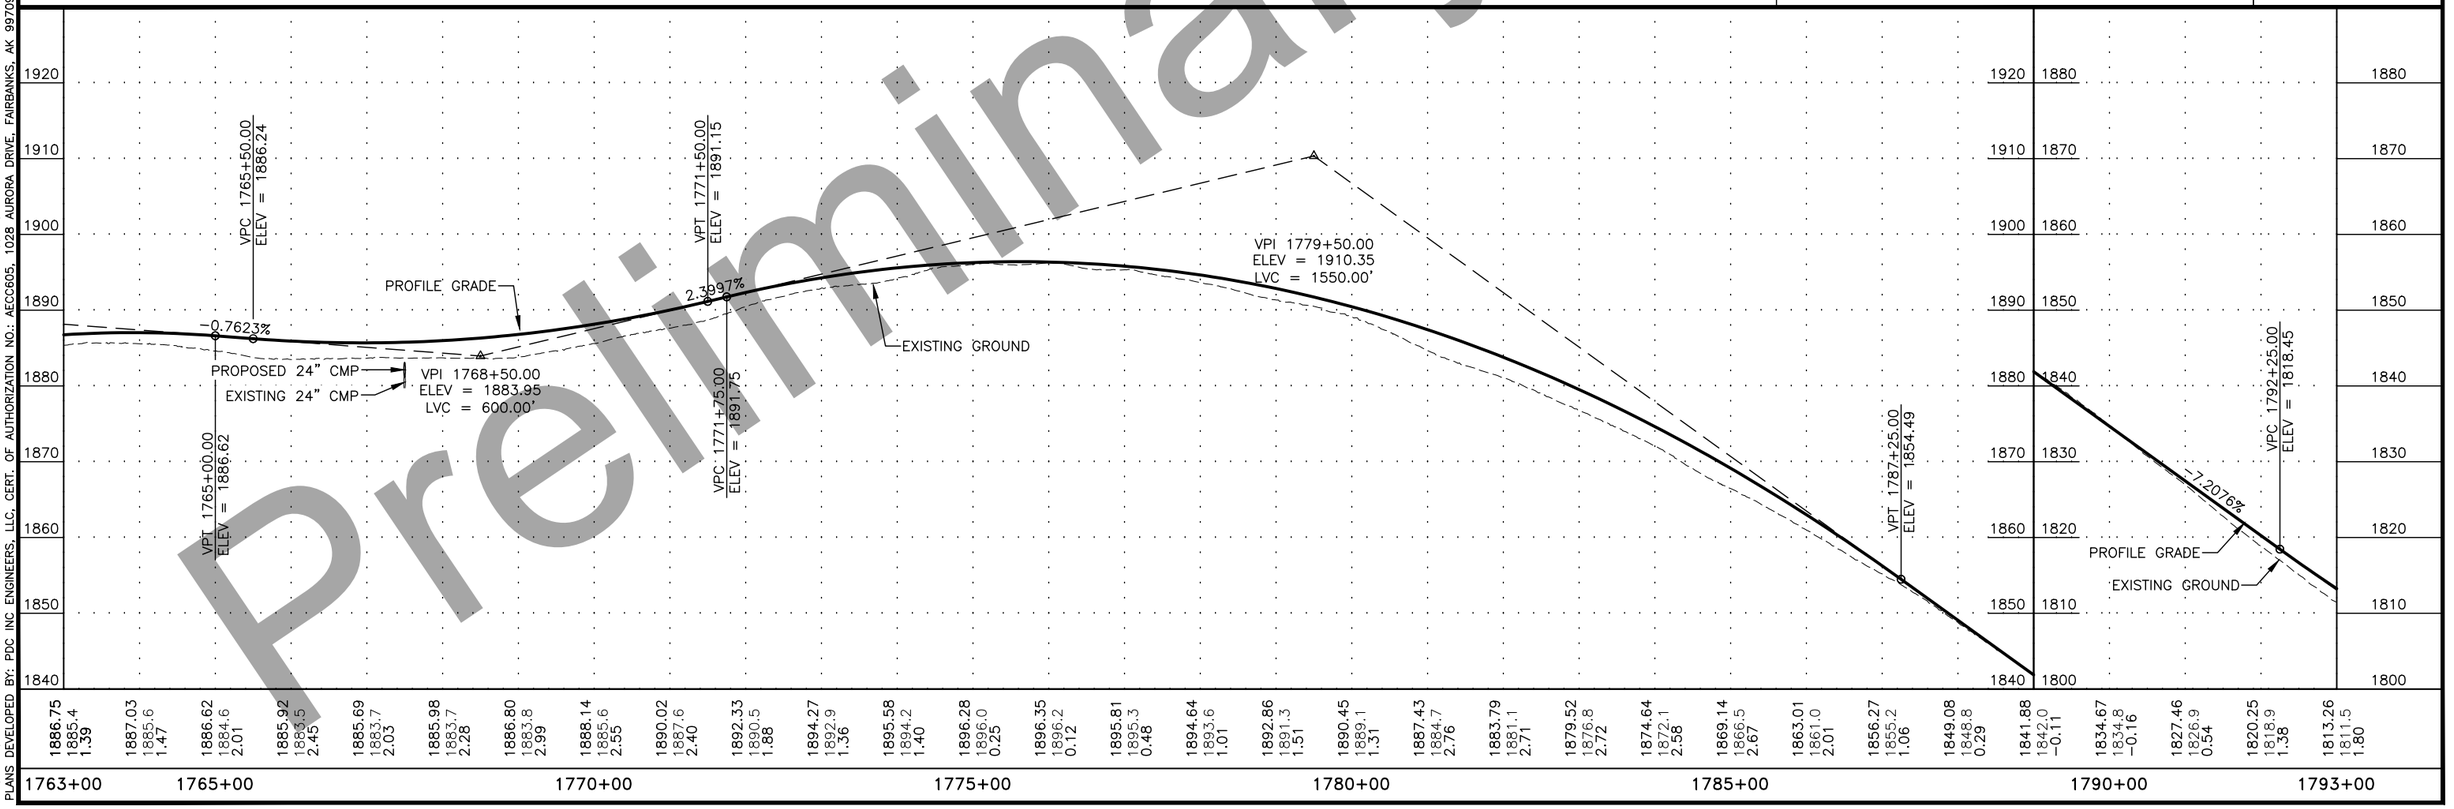

Preliminary Plans

P:\2017\17331FB-DaltonMP289-305\C\C1002cnst17331FB-F27 1763+00-1793+00 Fri, Sep/11/20 02:30pm
PLANS DEVELOPED BY: PDC INC ENGINEERS, LLC, CERT. OF AUTHORIZATION NO.: AECC605, 1028 AURORA DRIVE, FAIRBANKS, AK 99709, (907)452-1414

NO.	DATE	REVISION

STATE	PROJECT DESIGNATION	YEAR	SHEET NO.	TOTAL SHEETS
ALASKA	Z609130000/0656005	2020	F28	F30

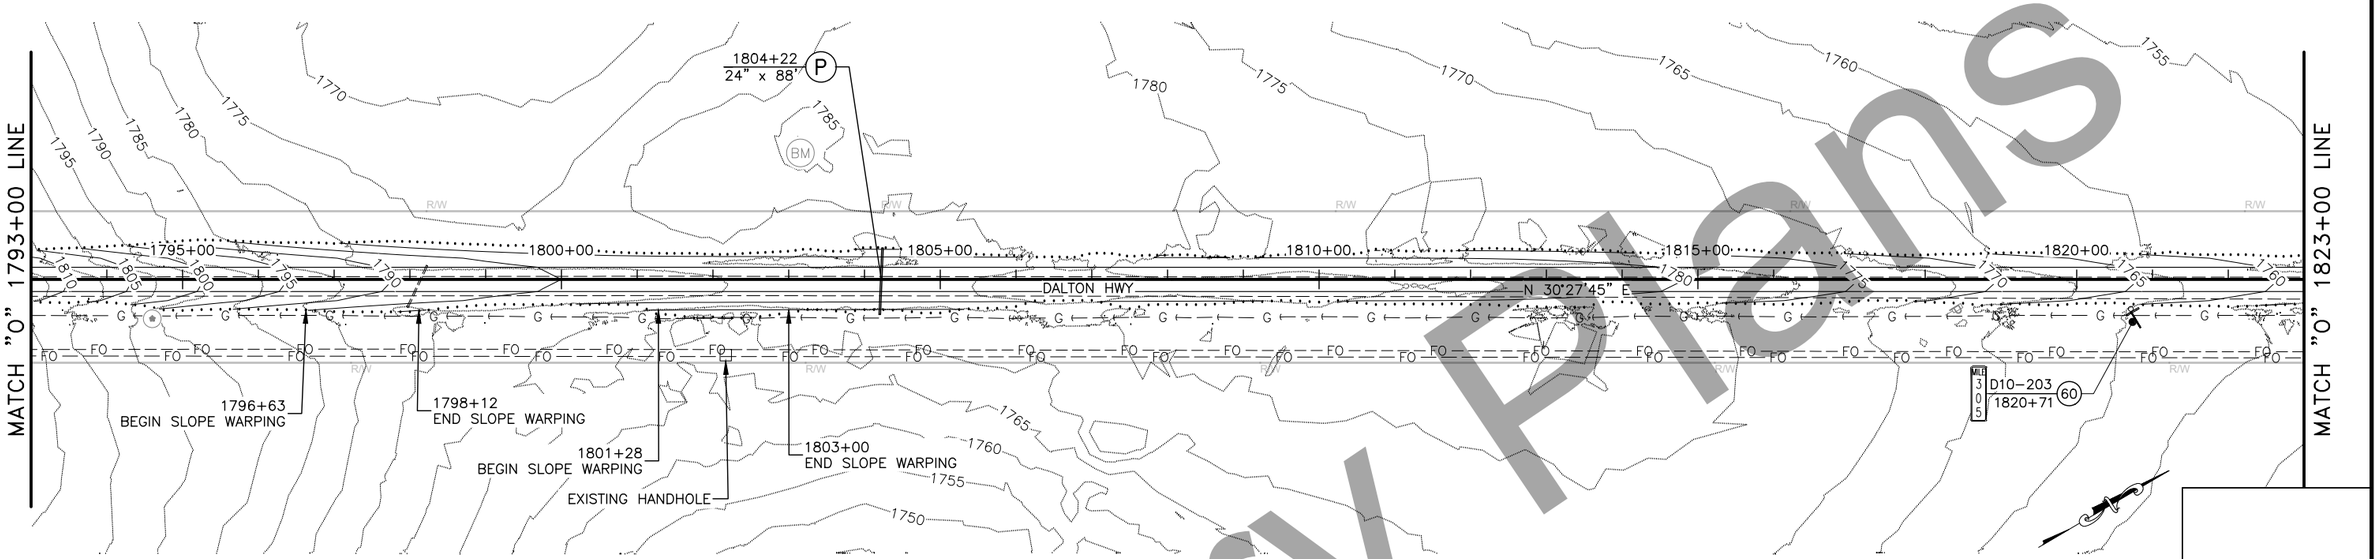

DALTON HIGHWAY
1793+00–1823+00

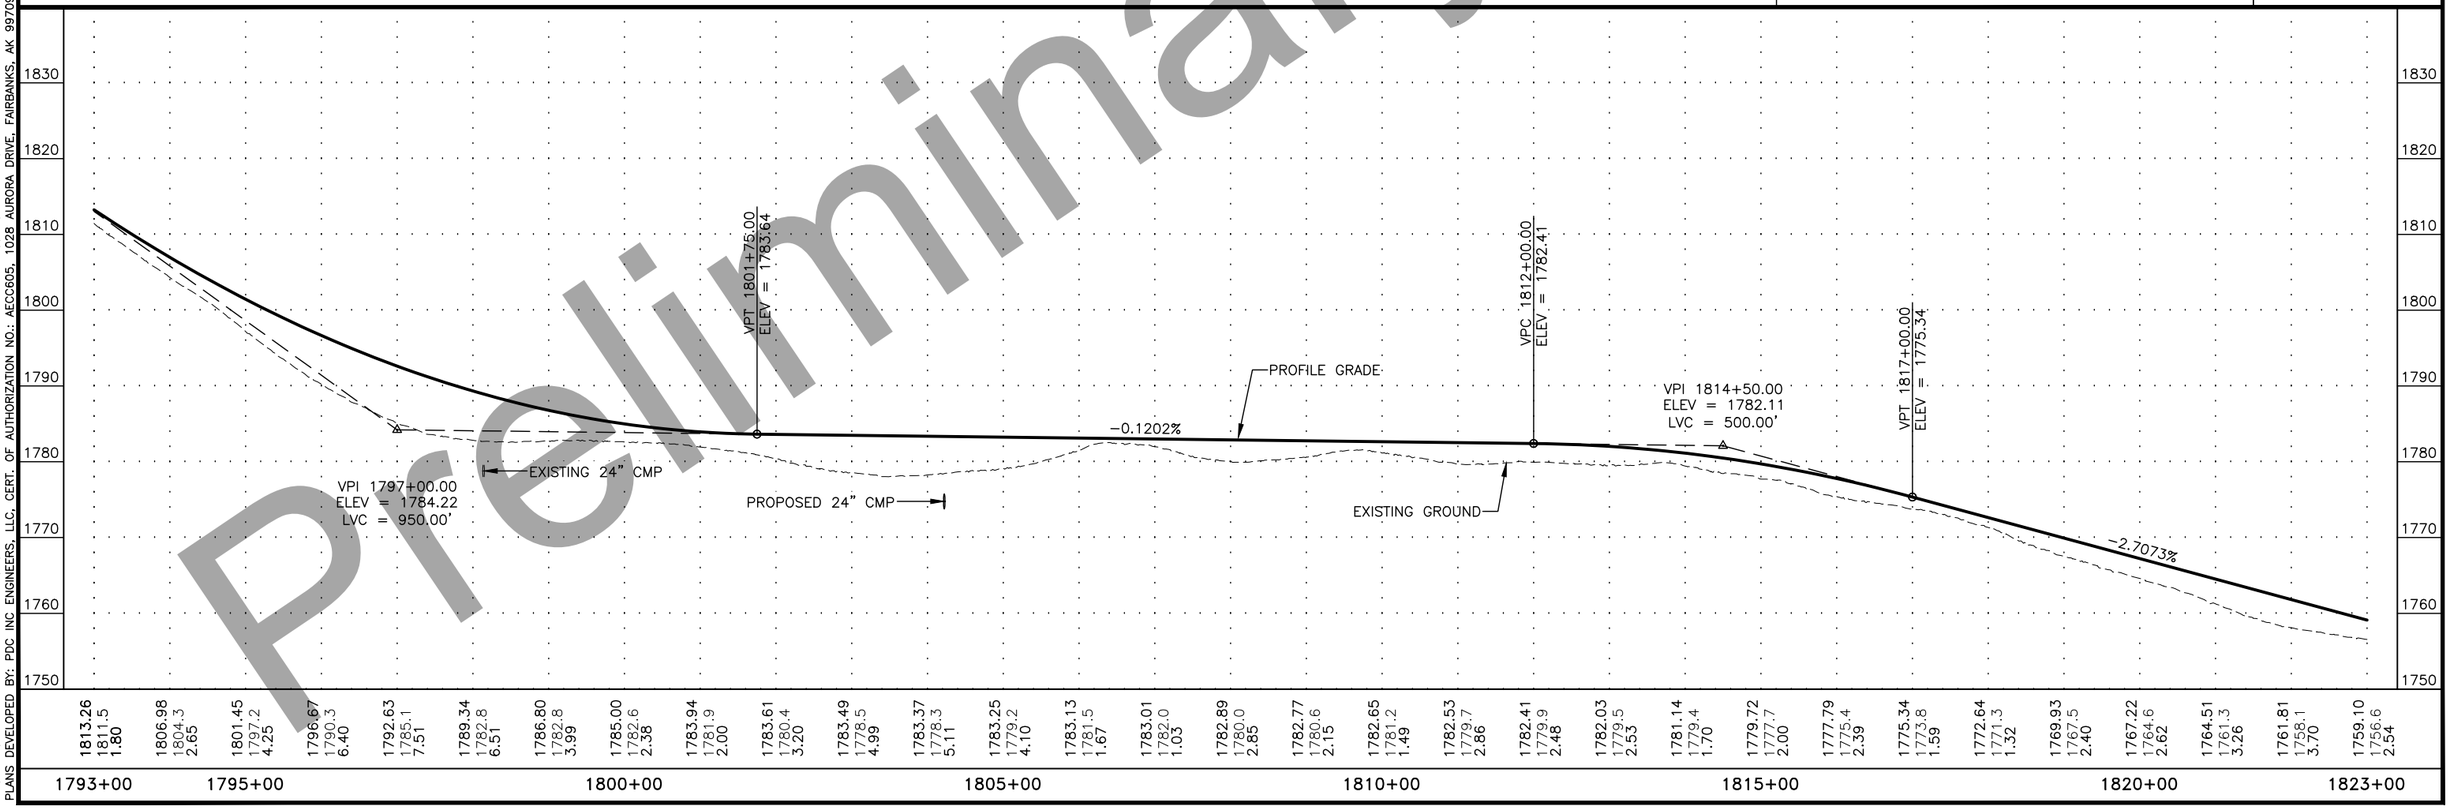

Preliminary Plans

P:\2017\17331FB-DaltonMP289-305\C\C1002cnst17331FB-F28 1793+00-1823+00 Fri, Sep/11/20 02:34pm
PLANS DEVELOPED BY: PDC INC ENGINEERS, LLC, CERT. OF AUTHORIZATION NO.: AECC605, 1028 AURORA DRIVE, FAIRBANKS, AK 99709, (907)452-1414

NO.	DATE	REVISION

STATE	PROJECT DESIGNATION	YEAR	SHEET NO.	TOTAL SHEETS
ALASKA	Z609130000/0656005	2020	F29	F30

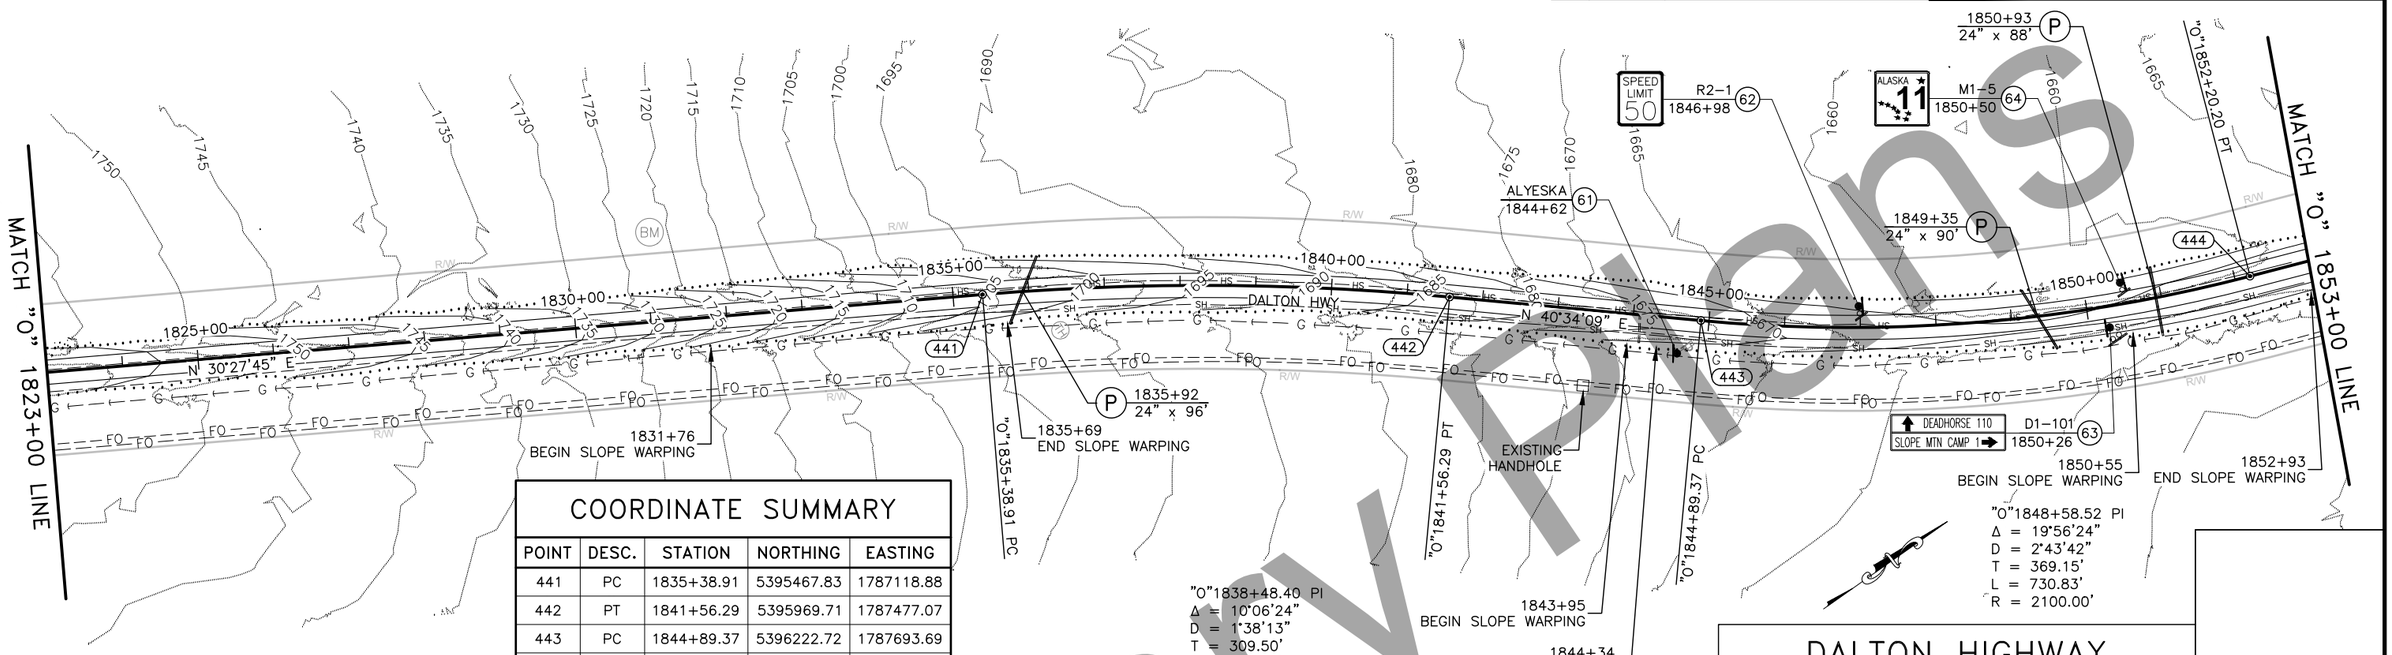

COORDINATE SUMMARY

POINT	DESC.	STATION	NORTHING	EASTING
441	PC	1835+38.91	5395467.83	1787118.88
442	PT	1841+56.29	5395969.71	1787477.07
443	PC	1844+89.37	5396222.72	1787693.69
444	PT	1852+20.20	5396848.62	1788063.84

DALTON HIGHWAY
1823+00–1852+00

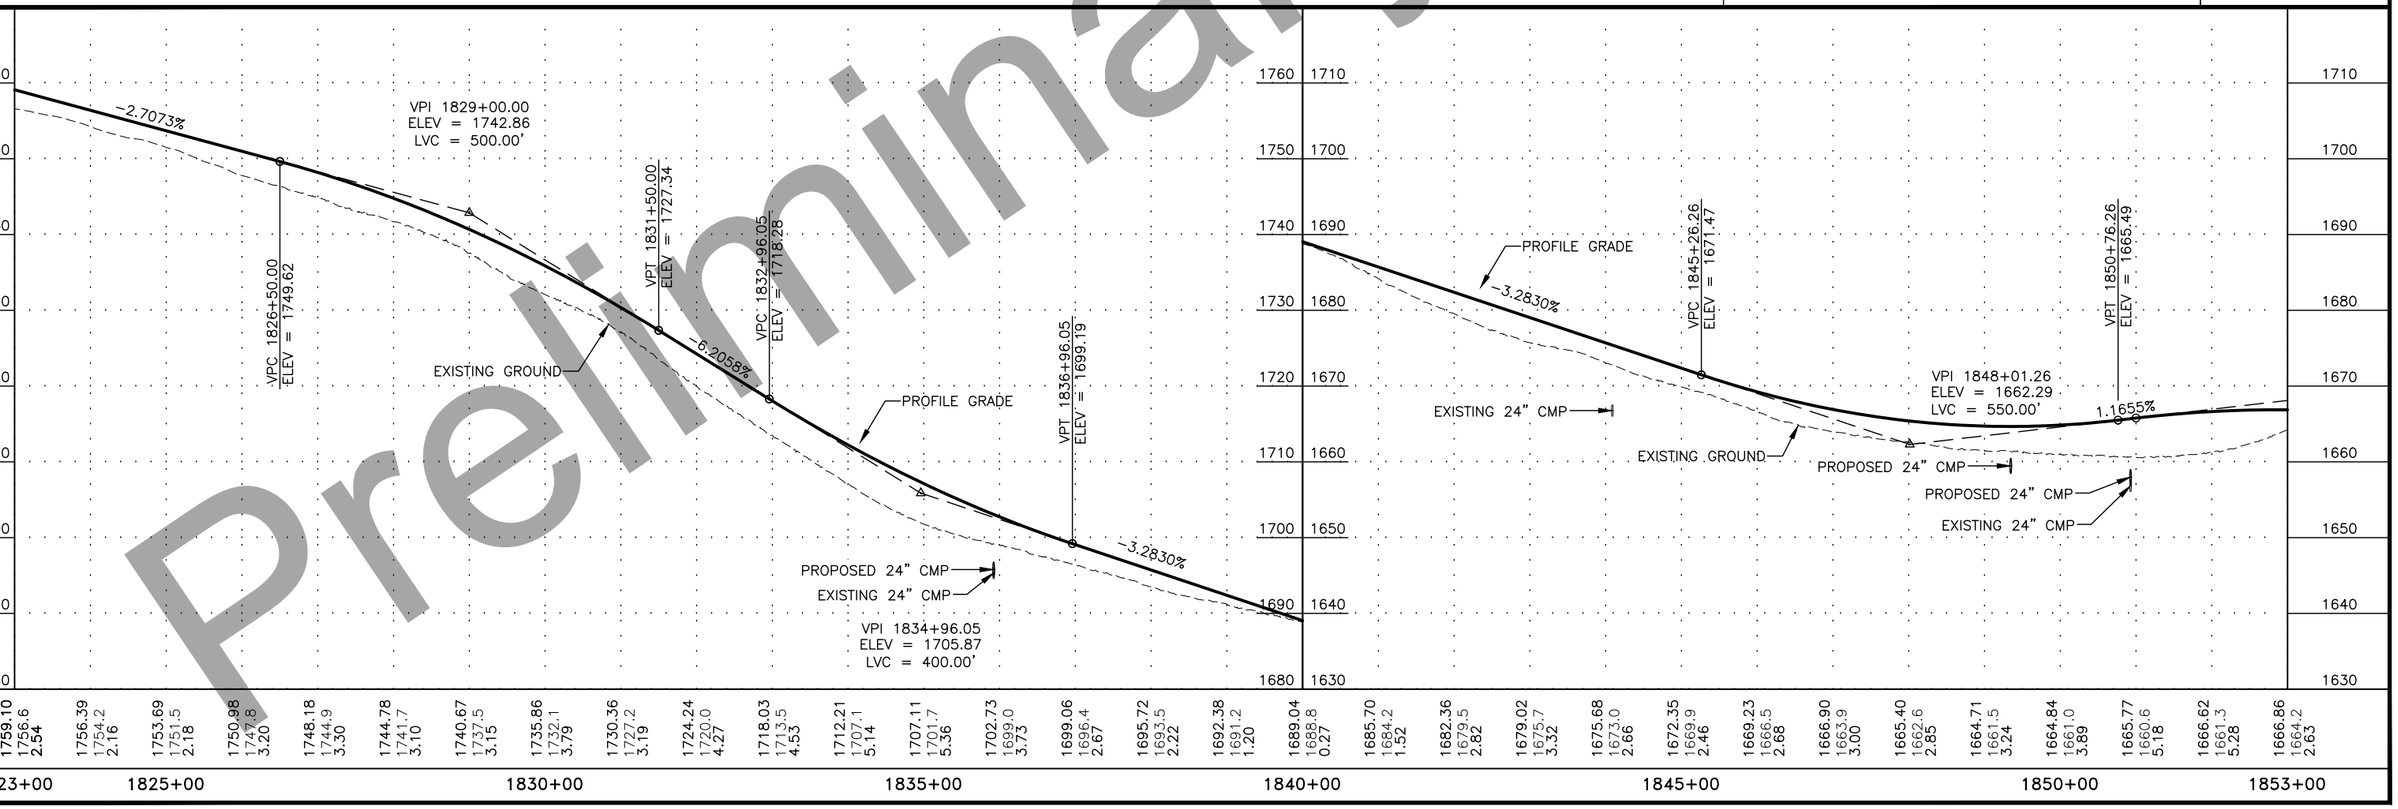

1823+00	1825+00	1830+00	1835+00	1840+00	1845+00	1850+00	1853+00
1759.10 / 1756.6 / 2.54	1756.39 / 1754.2 / 2.16	1753.69 / 1751.5 / 2.18	1750.98 / 1747.8 / 3.20	1748.18 / 1744.9 / 3.30	1744.78 / 1741.7 / 3.10	1740.67 / 1737.5 / 3.15	1735.86 / 1732.1 / 3.79
1730.36 / 1727.2 / 3.19	1724.24 / 1720.0 / 4.27	1718.03 / 1713.5 / 4.53	1712.21 / 1707.1 / 5.14	1707.11 / 1701.7 / 5.36	1702.73 / 1699.0 / 3.73	1699.06 / 1696.4 / 2.67	1695.72 / 1693.5 / 2.22
1692.38 / 1691.2 / 1.20	1689.04 / 1688.8 / 0.27	1685.70 / 1684.2 / 1.52	1682.36 / 1679.5 / 2.82	1679.02 / 1675.7 / 3.32	1675.68 / 1673.0 / 2.66	1672.35 / 1669.9 / 2.46	1669.23 / 1666.5 / 2.68
1666.90 / 1663.9 / 3.00	1665.40 / 1662.6 / 2.85	1664.71 / 1661.5 / 3.24	1664.84 / 1661.0 / 3.89	1665.77 / 1660.6 / 5.18	1666.62 / 1661.3 / 5.28	1666.86 / 1664.2 / 2.63	

Preliminary Plans

P:\2017\17331FB-DaltonMP289-305\C\C1002cnst17331FB-F29 1823+00-1852+00 Fri, Sep/11/20 02:38pm
PLANS DEVELOPED BY: PDC INC ENGINEERS, LLC, CERT. OF AUTHORIZATION NO.: AECC605, 1028 AURORA DRIVE, FAIRBANKS, AK 99709, (907)452-1414

NO.	DATE	REVISION

STATE	PROJECT DESIGNATION	YEAR	SHEET NO.	TOTAL SHEETS
ALASKA	Z609130000/0656005	2020	F30	F30

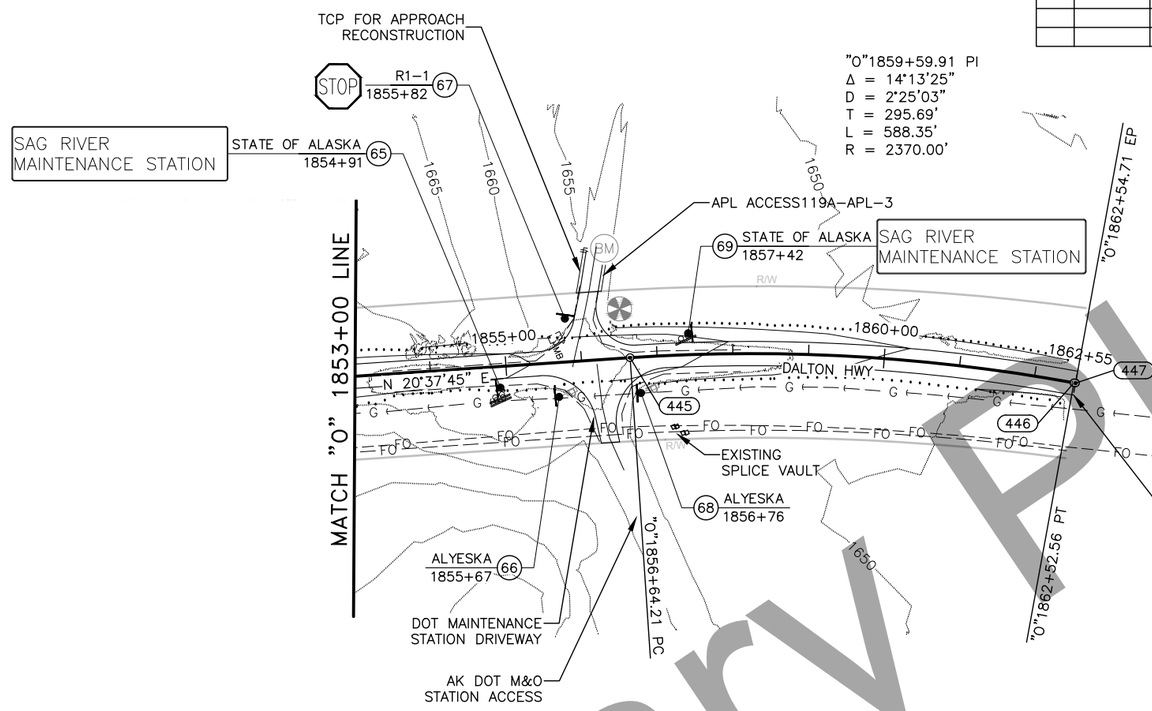

COORDINATE SUMMARY

POINT	DESC.	STATION	NORTHING	EASTING
445	PC	1856+64.21	5397264.16	1788220.27
446	PT	1862+52.56	5397783.54	1788493.43
447	EOP	1862+54.71	5397785.30	1788494.65

1852+00–1862+65

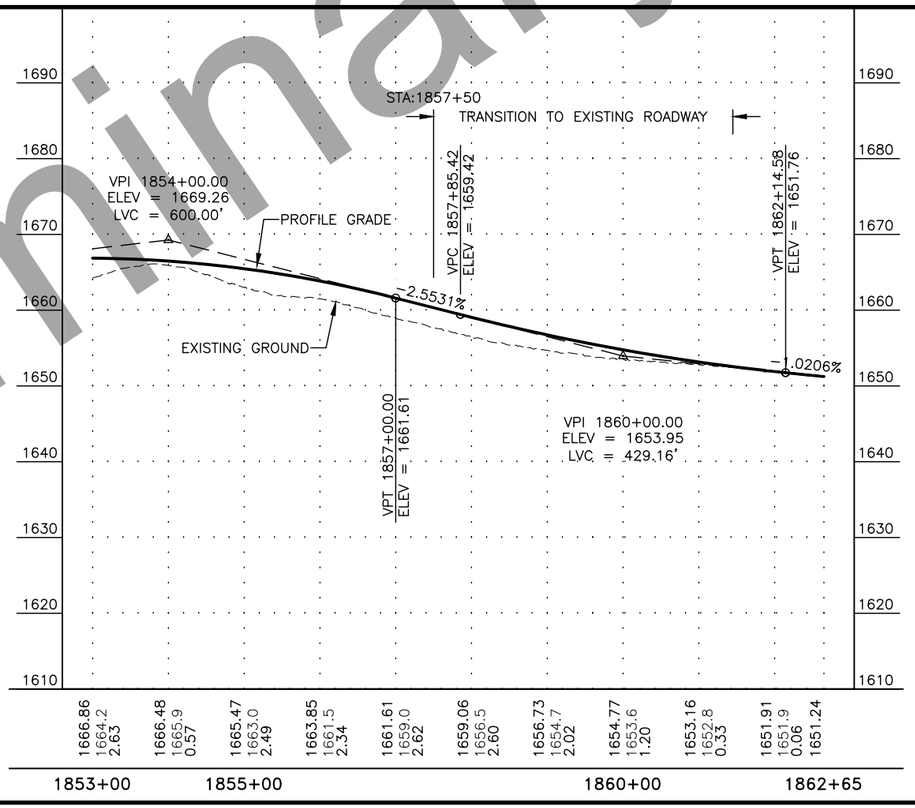

Preliminary Plans

P:\2017\17331FB-DaltonMP289-305\C\C1002cnst17331FB-F30 1852+00-1862+65 Fri, Sep/11/20 02:44pm
PLANS DEVELOPED BY: PDC INC ENGINEERS, LLC, CERT. OF AUTHORIZATION NO.: AECC605, 1028 AURORA DRIVE, FAIRBANKS, AK 99709, (907)452-1414